

Notes


1. This drawing is the copyright of MH Architects Ltd
2. Do not scale this drawing except for Local Authority planning purposes
3. All dimensions must be checked on site by the contractor prior to commencement of the works.



Client Approval

X	A - Approved
X	B - Approved with comments
X	C - Do not use

Rev.	Revision Note/Purpose of Issue	Drw By	Date	Chk By	Date
------	--------------------------------	--------	------	--------	------

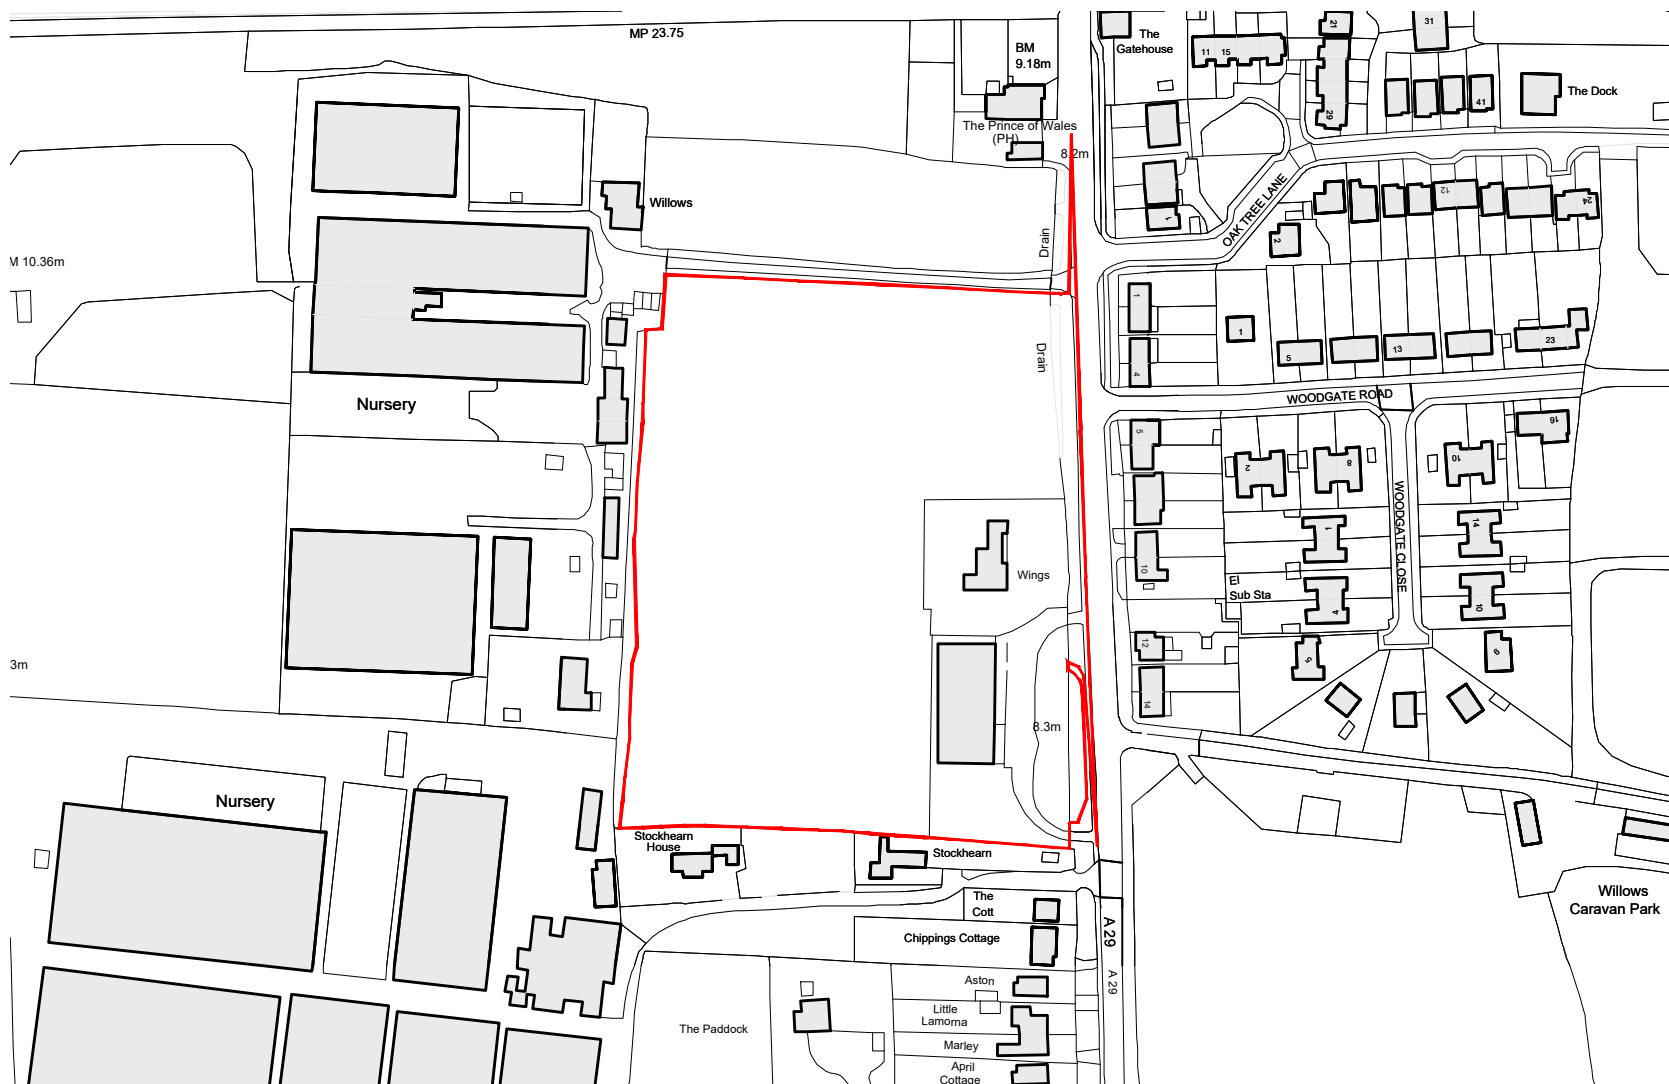

Drawing title

Residential Development at Lidsey Road
Woodgate
West Sussex, PO20 3SU
For Thakeham Client on behalf of Southern Housing Group

Site Location Plan

Drawn	Date		Checked		Date		Scale at A4		
JL	Jan 21		HJG		Jan 21		1:2500		
Job No.	Pro.	Org.	Zone	Level	Type	Role	No.	Rev.	
19-121	LID	MHA	00	XX	DR	A	0001	01	
Purpose of Issue									

PLANNING

Ground Floor I Bicentennial Building
Southern Gate I Chichester
West Sussex PO19 8EZ

t. 01243 774748
e. admin@mharchitects.co.uk
www.mharchitects.co.uk

Limited Company
Registered in England No.1994233

