

Beechdown Arboriculture Ltd

Club Cottage, Slindon, Arundel BN18 0RP

Tel - 01243 814740 Mob - 07941 156492

Email - jonathan.rodwell@beechdown.com

Web - www.beechdown.com

Wings Nursery

Appendix 6 - development proposal plan

SCALE :
1 : 750


@ A3

DATE :
13/05/2021



Beechdown ref: B/0300/21
Wings Nursery - BS5837 tree survey/report - revised May 2021

Map data shown may contain Ordnance Survey ® products supplied by
Pear Technology Services Ltd; Email: info@peartechnology.co.uk
© Crown Copyright and database rights from date shown above
Ordnance Survey ® licence number 100023148

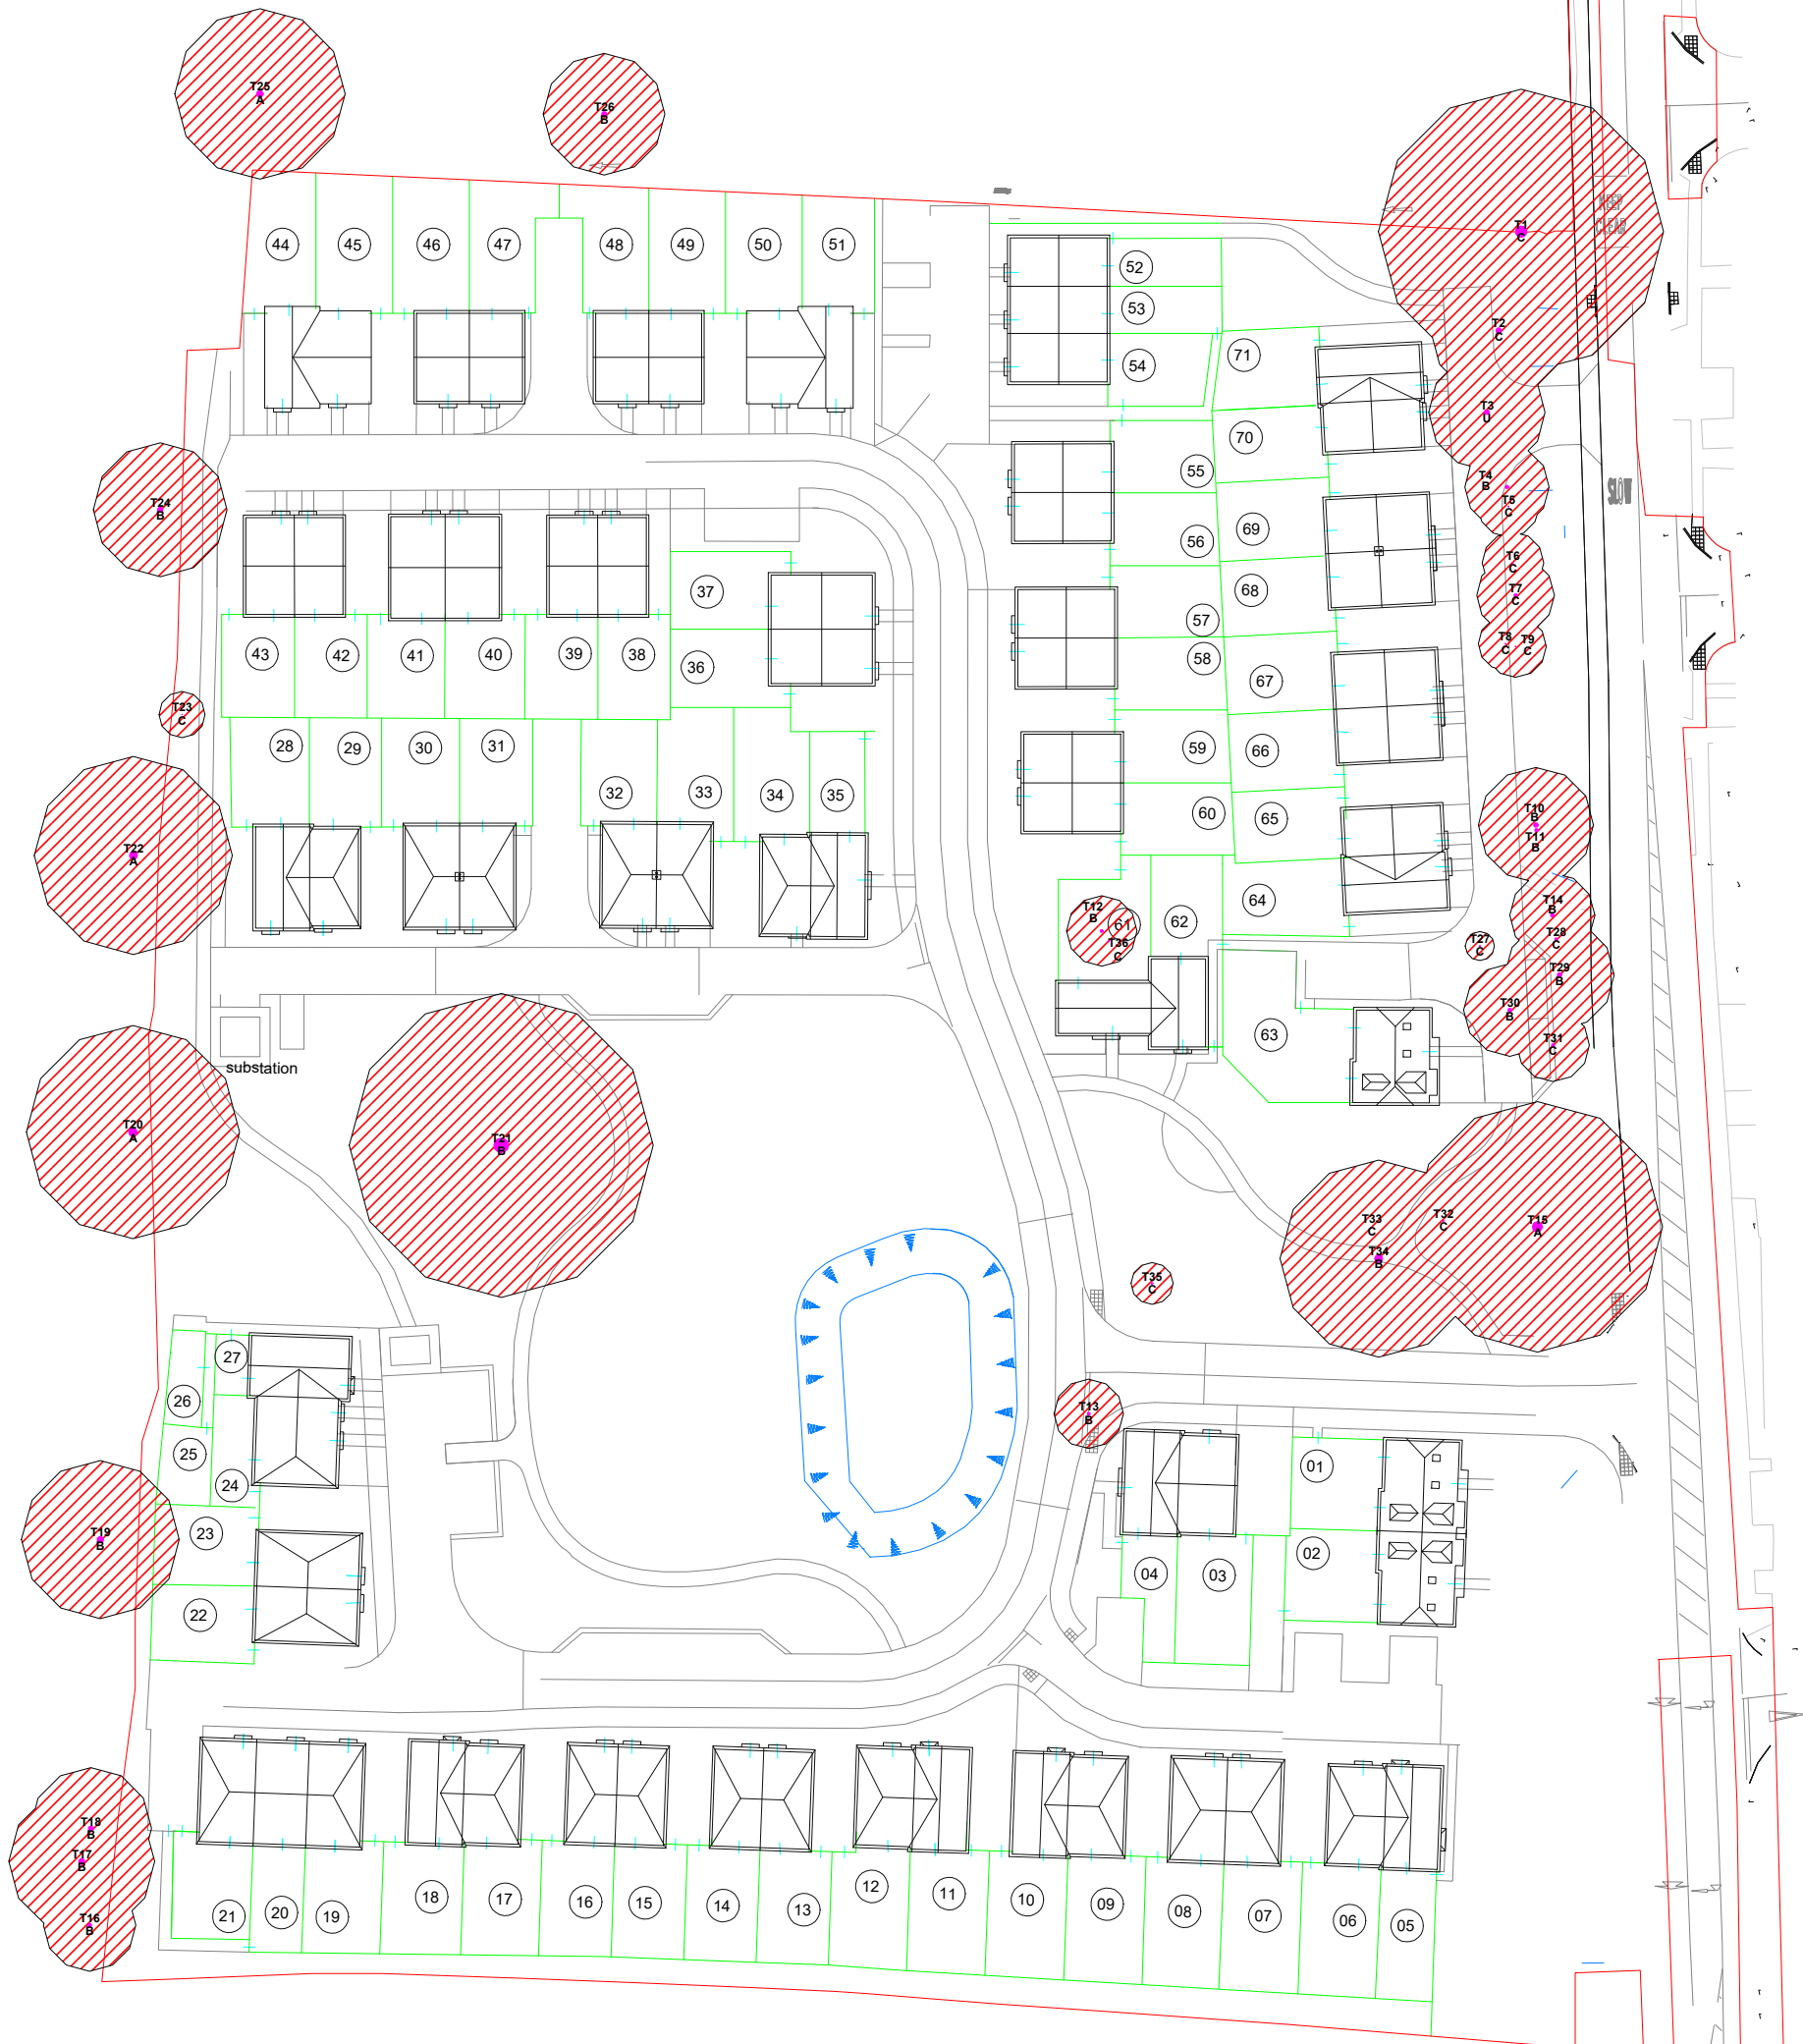

Key:

 Combined RPA