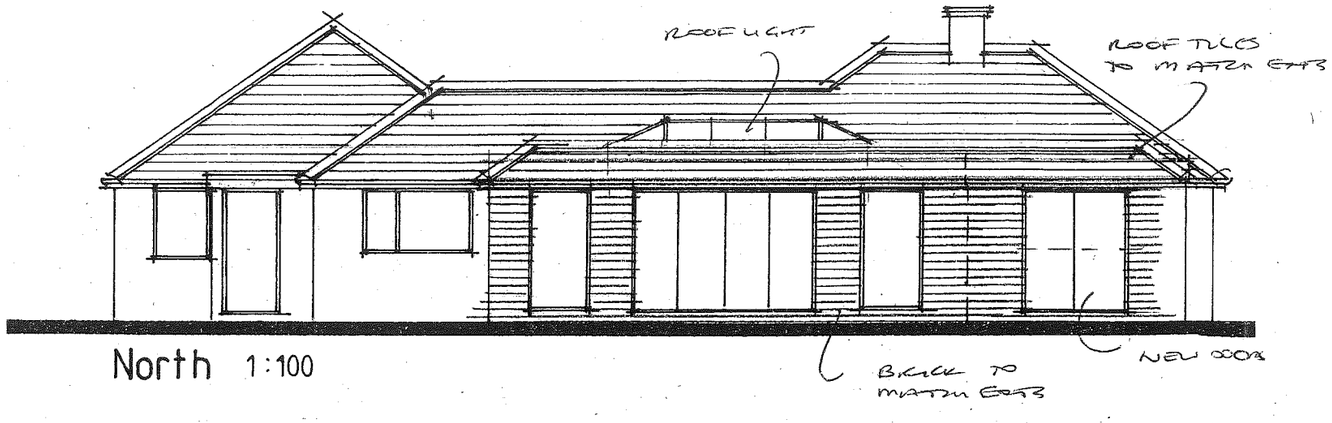

North 1:100

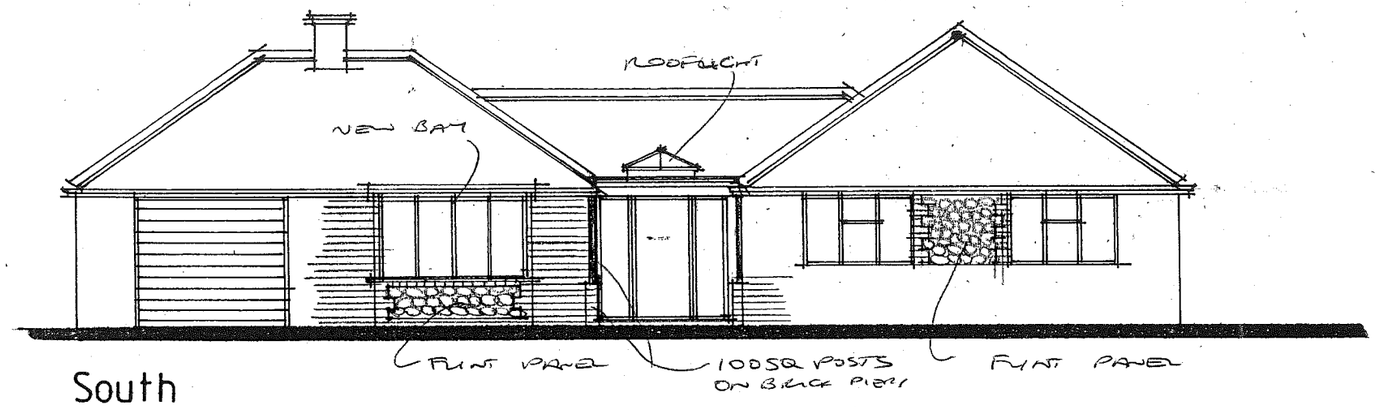

South

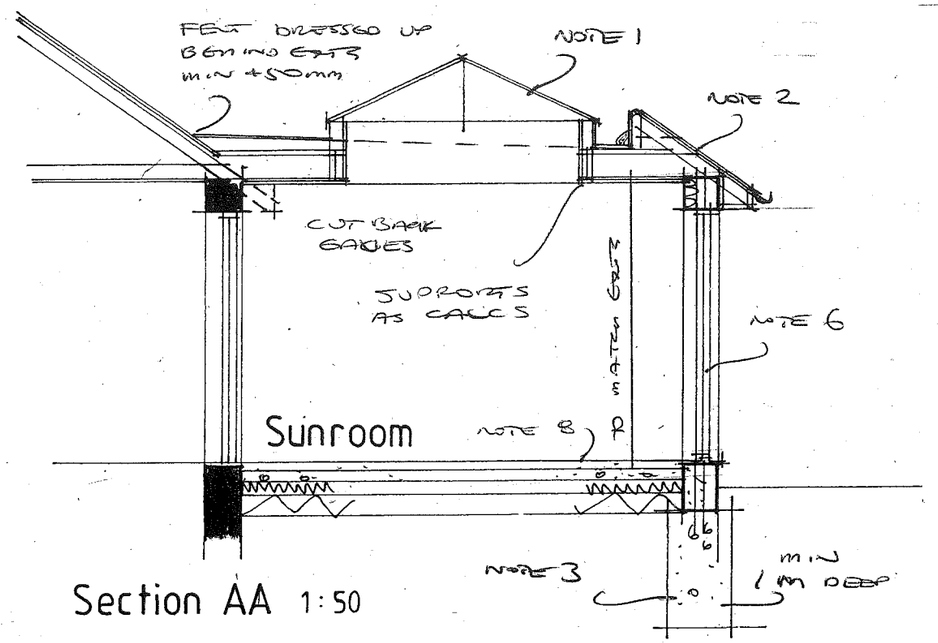

Section AA 1:50

CONFIRM SPECIES OF HEDGE NO BOUNDARY AND ADJUST DEPTH OF FOUNDS IF NEED

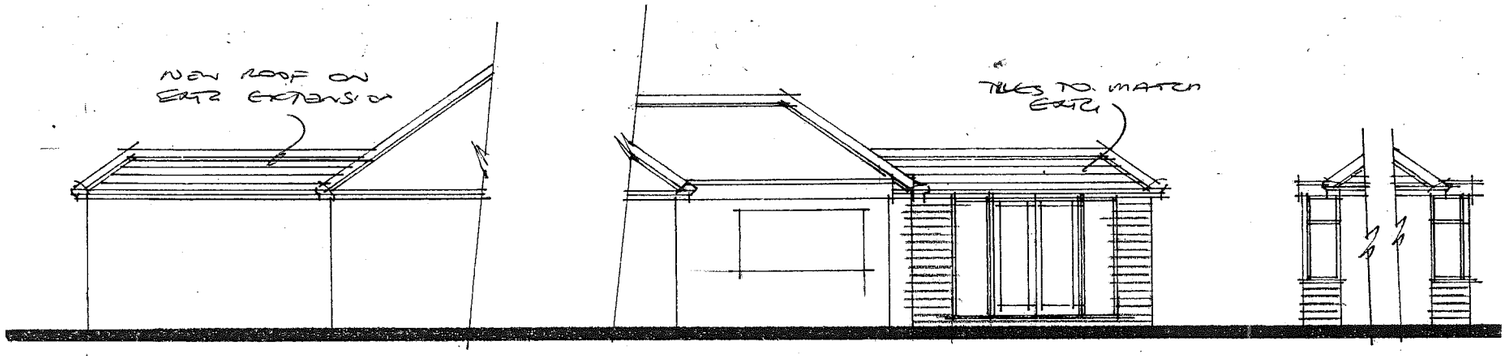

West East E W Bay

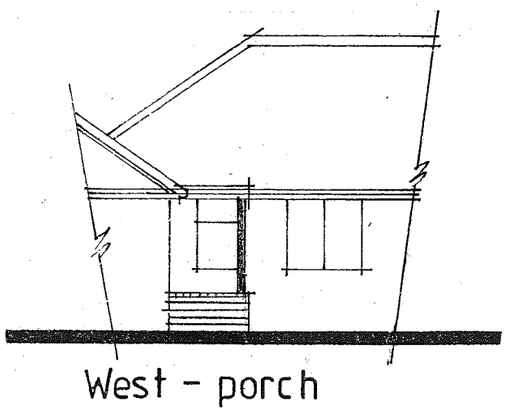

West - porch

AJ SALTER & SON
Architectural Technicians
and Surveyors
50 WINDSOR ROAD, WORTHING,
WEST SUSSEX, BN11 2LY
Tel/Fax: (01903 209496)
E-mail: ajsalterandson@hotmail.com

C			
B			
A			
Client	Mrs J. Fisher		
Address	Otters Holt : Hook Lane :. Aldingbourne		
Drawing	Extension / Alterations		No. 5213 : 2
Scale	1:50 1:100	Drawn R	Date FEB '14

ARUN DISTRICT COUNCIL AL/21/14/PDH