



THIS DRAWING SHOULD BE READ IN CONJUNCTION WITH ANY OTHER REVISIONS, AMENDMENTS AND THE CONSULTATION DOCUMENTS. THE BUILDER SHOULD CHECK ALL LEVELS AND SITE DIMENSIONS BEFORE WORK STARTS AND NOTIFY SCANDIA OF ANY DISCREPANCY

IF IN DOUBT PLEASE ASK

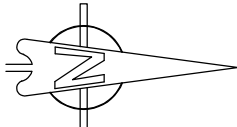


| REV | DESCRIPTION               | DATE     | DRN | CHK |
|-----|---------------------------|----------|-----|-----|
| A   | AMENDED WITH DIFF WINDOWS | 27/9/16  | EW  |     |
| B   | AMENDED WINDOWS           | 10/10/16 | EW  |     |
| C   | AMENDED CLADDING NOTE     | 12/10/16 | EW  |     |
| D   | AMENDED NE ELEVATION      | 06/02/17 | EW  |     |
| E   | AMENDED WINDOW ON NE      | 22/2/17  | EW  |     |
| F   | GENERAL AMENDMENTS        | 31/5/17  | EW  |     |
| G   | Client Mads               | 06.03.18 | SE  |     |
|     |                           |          |     |     |
|     |                           |          |     |     |
|     |                           |          |     |     |
|     |                           |          |     |     |

- Notes
- Natural grey slate roof
  - White barge/fascia boards
  - White windows
  - Timber front door
  - Light grey Eternit cladding boards
  - Off white Render

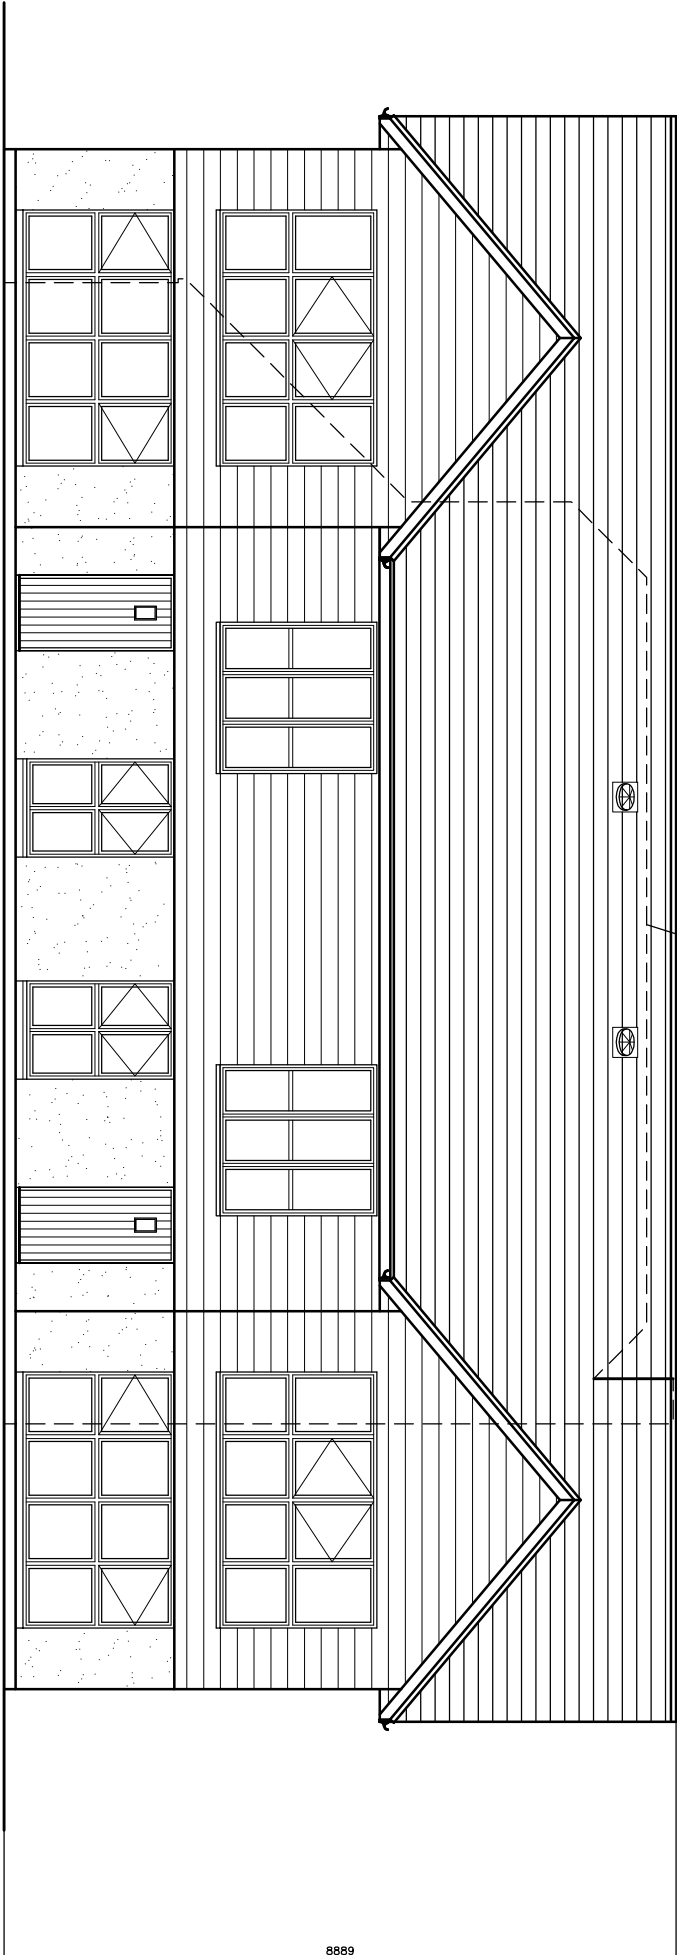


DOTTED OUTLINE OF HOUSE  
APPROVAL REF: AL/95/13


NORTH-EAST FACING ELEVATION

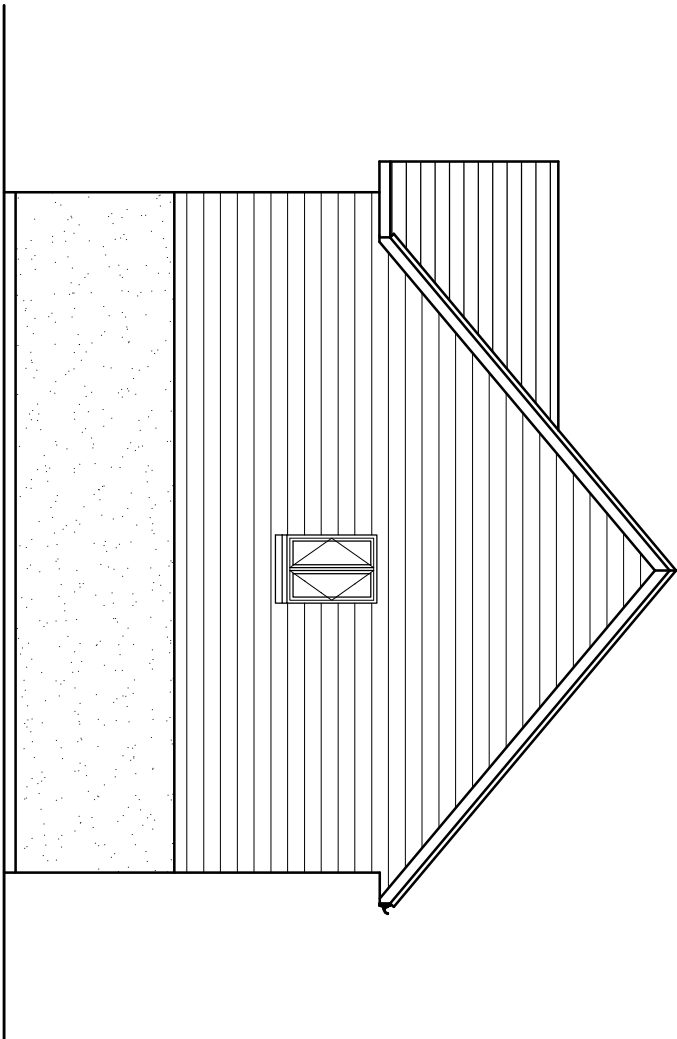


SOUTH-EAST FACING ELEVATION

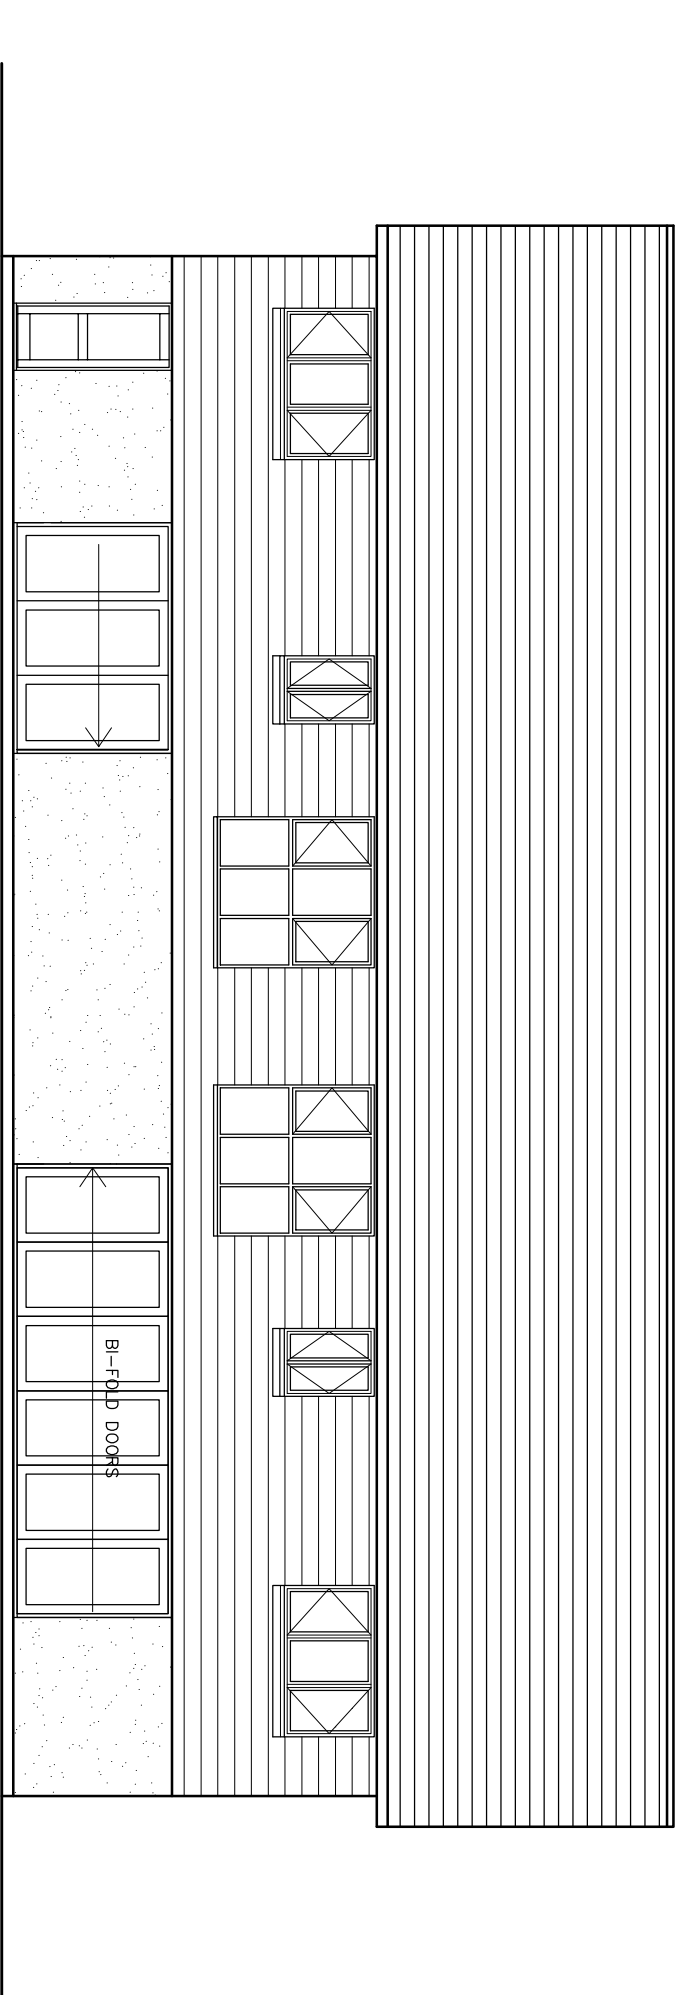


NORTH-WEST FACING ELEVATION

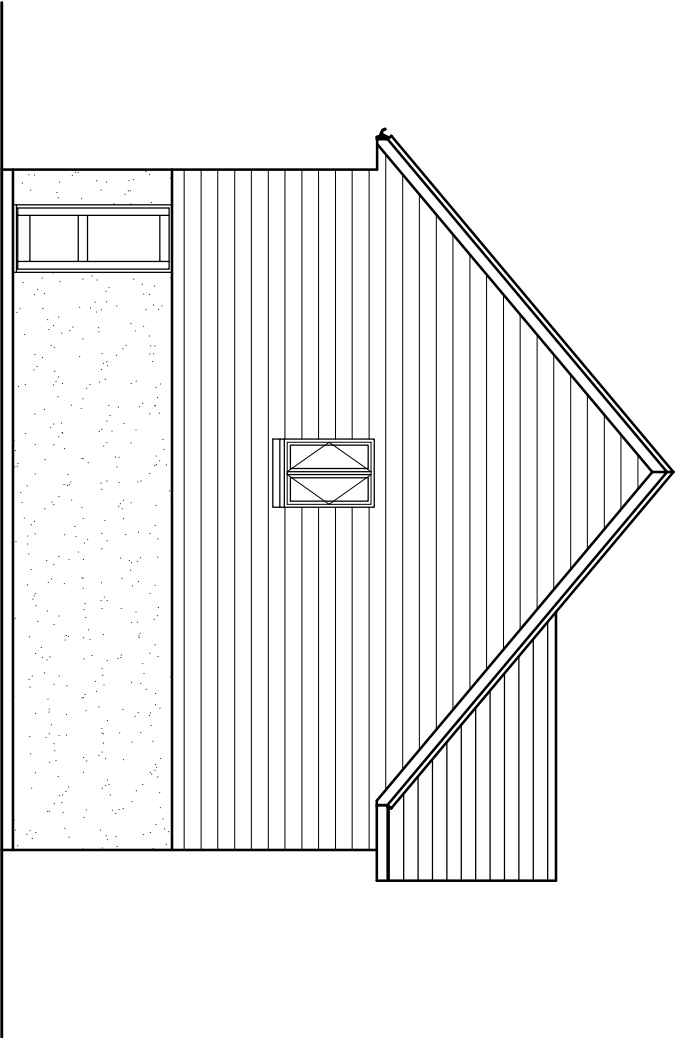

SOUTH-WEST FACING ELEVATION

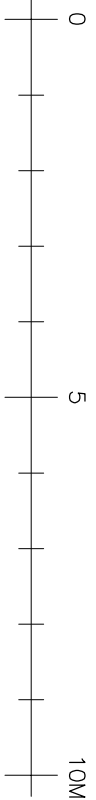

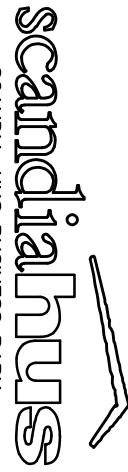

SCANDIA-HUS BUSINESS PARK,  
FELCOURT ROAD, FELCOURT, EAST GRINSTEAD,  
WEST SUSSEX, RH19 2LP : TEL 01342 838060

FOR  
MR DUGGIN

SITE  
LAND AT FONTWELL AVENUE  
CHICHESTER

TITLE  
**PROPOSED  
ELEVATIONS**

|              |                |           |
|--------------|----------------|-----------|
| C/No.        | O/No.          | SCALE     |
| 215818       |                | 1/100 @A2 |
| DRAWN<br>EW  | DRAWING NUMBER |           |
| DATE<br>9/16 | X04            |           |
| REV G        |                |           |