

Appendix D




REFUSE VEHICLE TRACKING ACROSS EASTERN PART OF THE SITE

SCALE 1:500



REFUSE VEHICLE TRACKING OF TURNING HEAD FOR PLOTS 52 – 59

SCALE 1:250

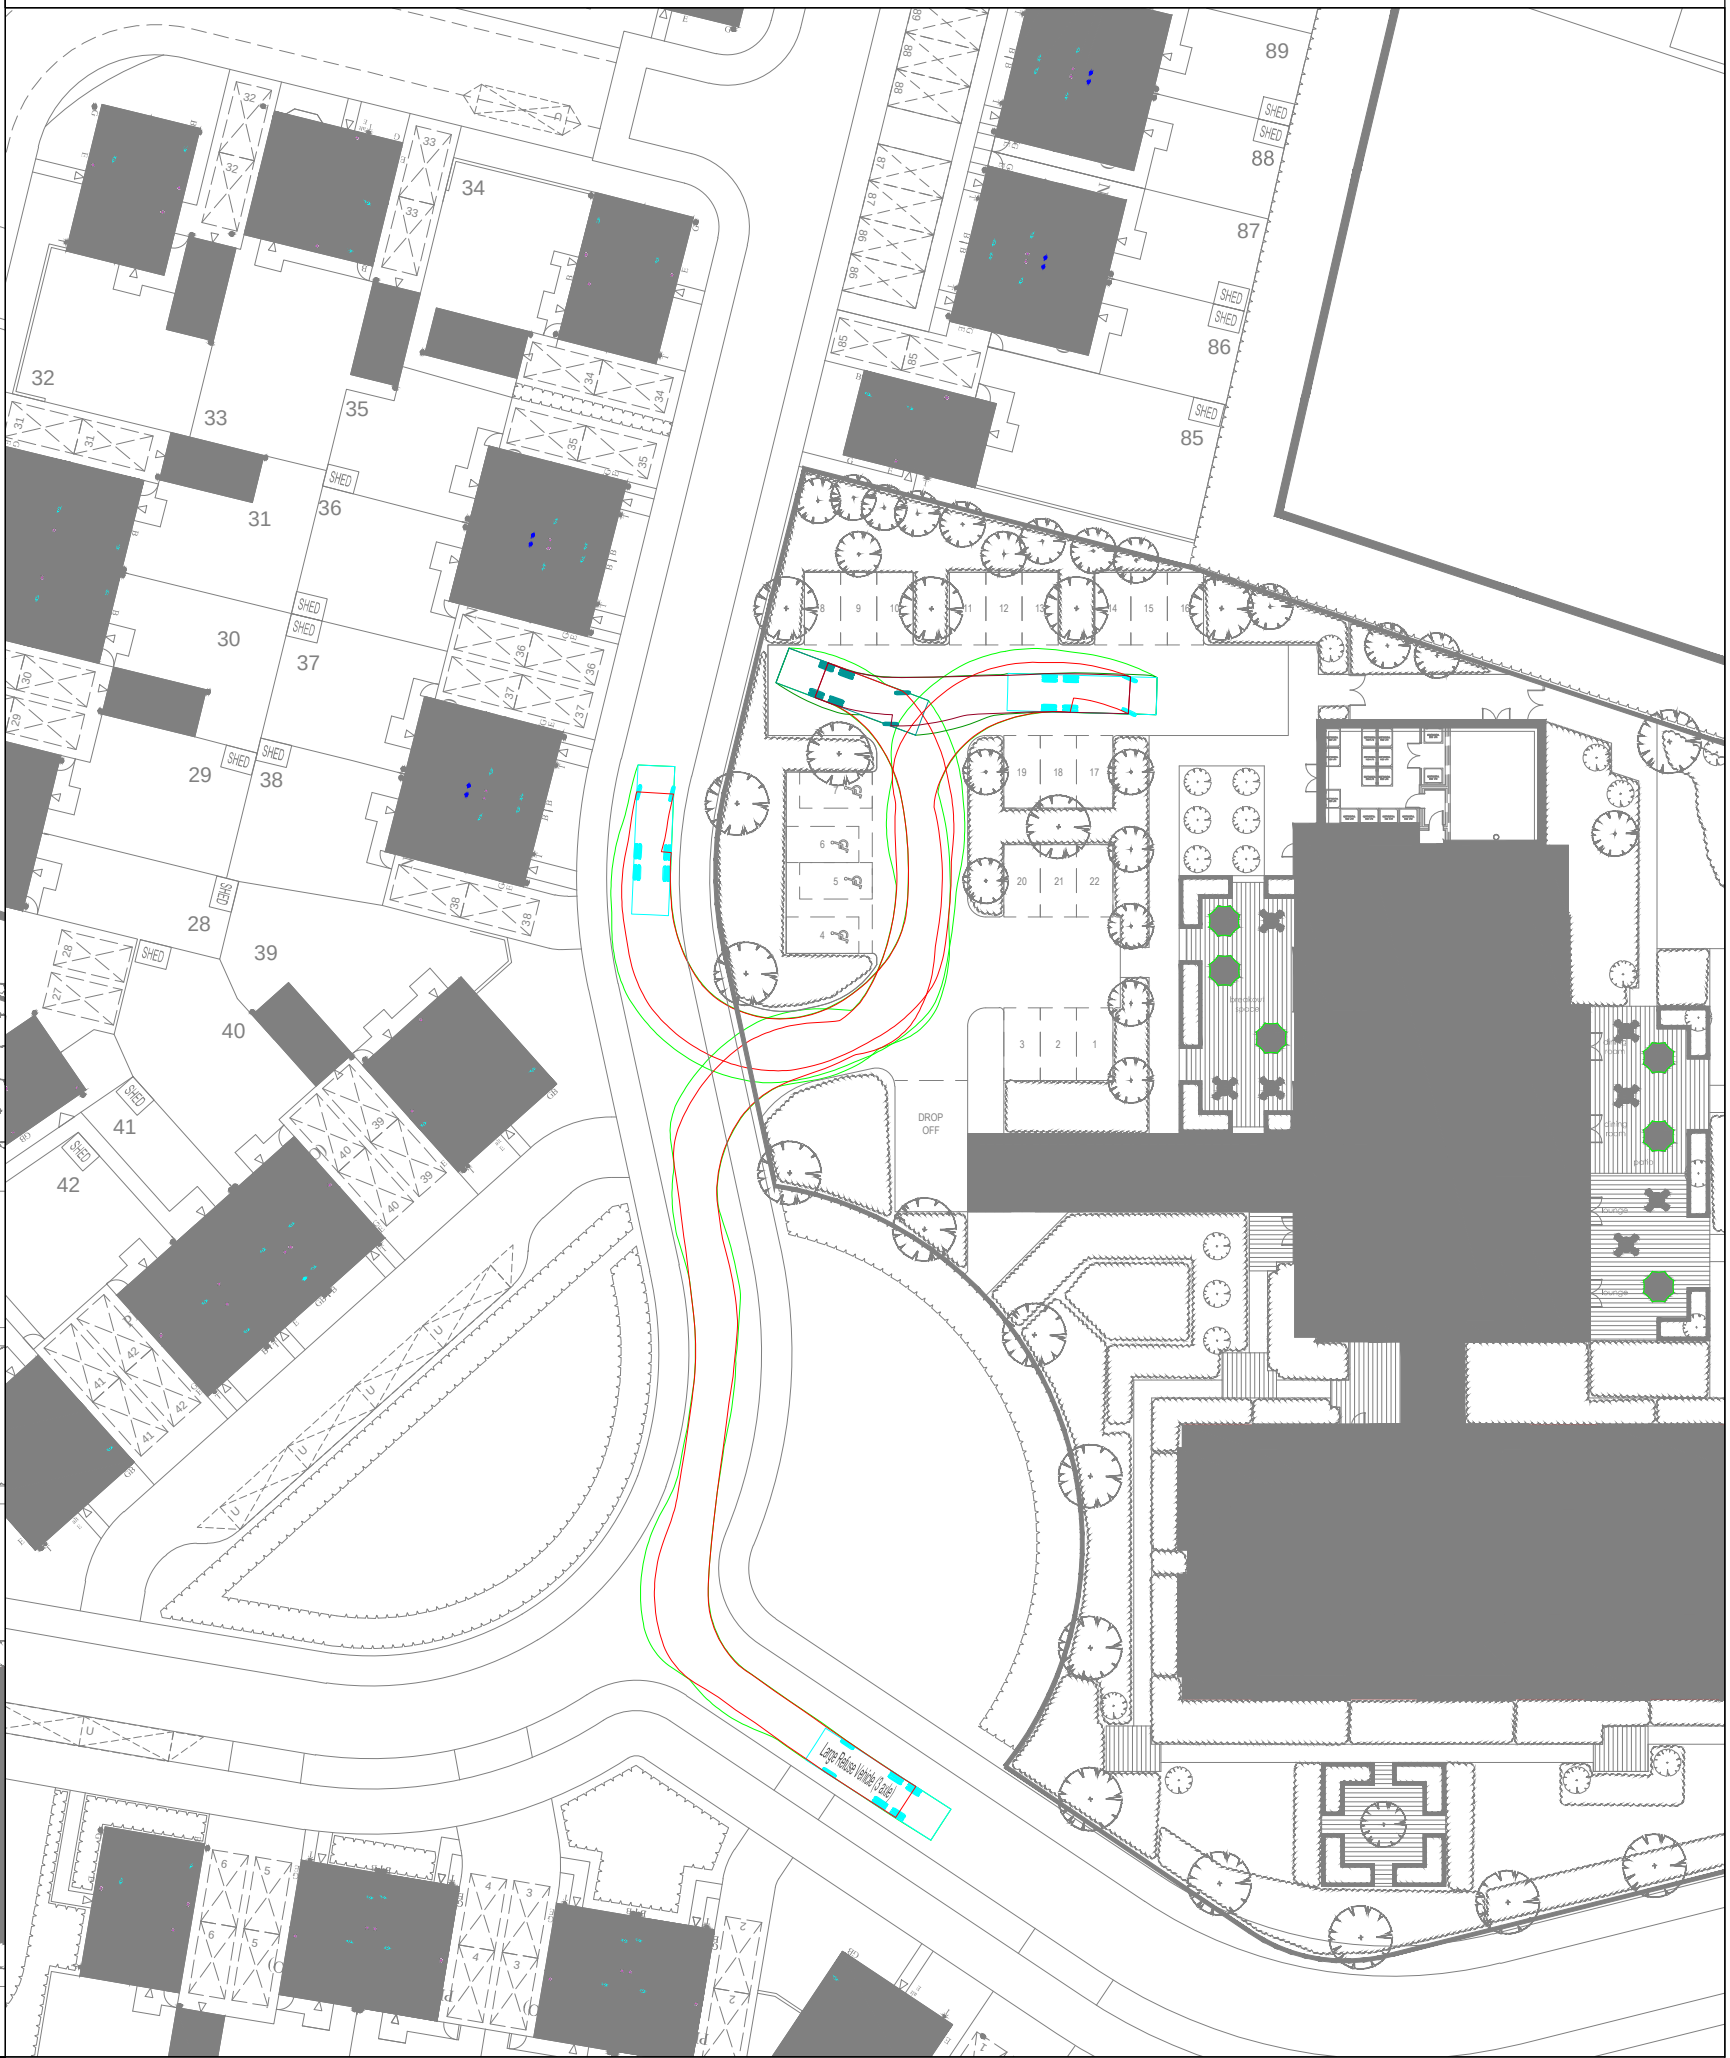

REFUSE VEHICLE TRACKING OF CARE HOME TURNING HEAD


SCALE 1:500

The drawings, information and data recorded in this document ("the information") is the property of Paul Basham Associates. This document and the information are solely for the use of the authorized recipient and this document may not be used, copied or reproduced in whole or part for any purposes other than which it was supplied by Paul Basham Associates. Paul Basham Associates makes no representation, undertakes no duty and accepts no responsibilities to any third party who may use or rely upon this document or the information.


GENERAL NOTES

1. THIS DRAWING IS INTENDED TO BE VIEWED IN COMBINATION WITH ALL RELEVANT ARCHITECTS, ENGINEERS, SERVICES AND SPECIALIST DRAWINGS AND SPECIFICATION.
2. ANY VARIATIONS OR DISCREPANCIES BETWEEN THESE DRAWINGS IN TERMS OF DIMENSIONS OR DETAILS SHOULD BE DRAWN TO THE ATTENTION OF THE ARCHITECT AND/OR THE ENGINEER FOR CLARIFICATION.
3. PAUL BASHAM ASSOCIATES ACCEPTS NO RESPONSIBILITY FOR THE ACCURACY OF BACKGROUND INFORMATION PRODUCED BY THIRD PARTIES – THIS MUST BE TREATED AS INDICATIVE ONLY.
4. ALL DIMENSIONS AND LEVELS ARE IN METRES. DO NOT SCALE THIS DRAWING, PRINT, PLOT OR DIGIT.
5. THIS DRAWING SHOULD ONLY BE USED FOR CONSTRUCTION IF THE PROJECT PHASE IN THE TITLE FRAME BELOW IS SHOWN AS "CONSTRUCTION". PAUL BASHAM ASSOCIATES TAKE NO RESPONSIBILITY FOR CONSTRUCTION WORKS UNDERTAKEN TO DRAWINGS WHICH ARE NOT MARKED UNDER THIS PHASE.

VEHICLE PROFILE

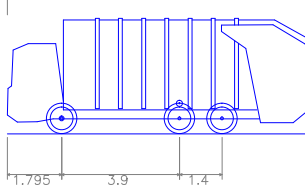

Large Refuse Vehicle (3 axle)
Overall Length 9.860m
Overall Width 2.450m
Overall Body Height 2.814m
Min Body Ground Clearance 0.366m
Track Width 2.450m
Lock to Lock Time 4.00s
Curb to Curb Turning Radius 9.500m

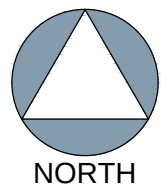

A	REVISED LAYOUT	31.08.17	SN	BW
Rev	Description	Date	By	Chkd



Paul Basham Associates Ltd
Lancaster Court, 8 Barnes Wallis Road, Fareham, PO15 5TU
01499 668134
info@paulbashamassociates.com www.paulbashamassociates.com

Client

Taylor Wimpey

Project Name
NYTON ROAD
WESTERGATE

Title
REFUSE TRACKING
1 OF 2

Project Phase

PRELIMINARY

Checked By	Checked Date	Drawn By	Drawn Date
MS	25.08.17	SN	25.08.17
Client Drawing No.		Scale	

- AS SHOWN (AT A1 SIZE)

PBA Drawing No.
064.0005.003

Revision
A