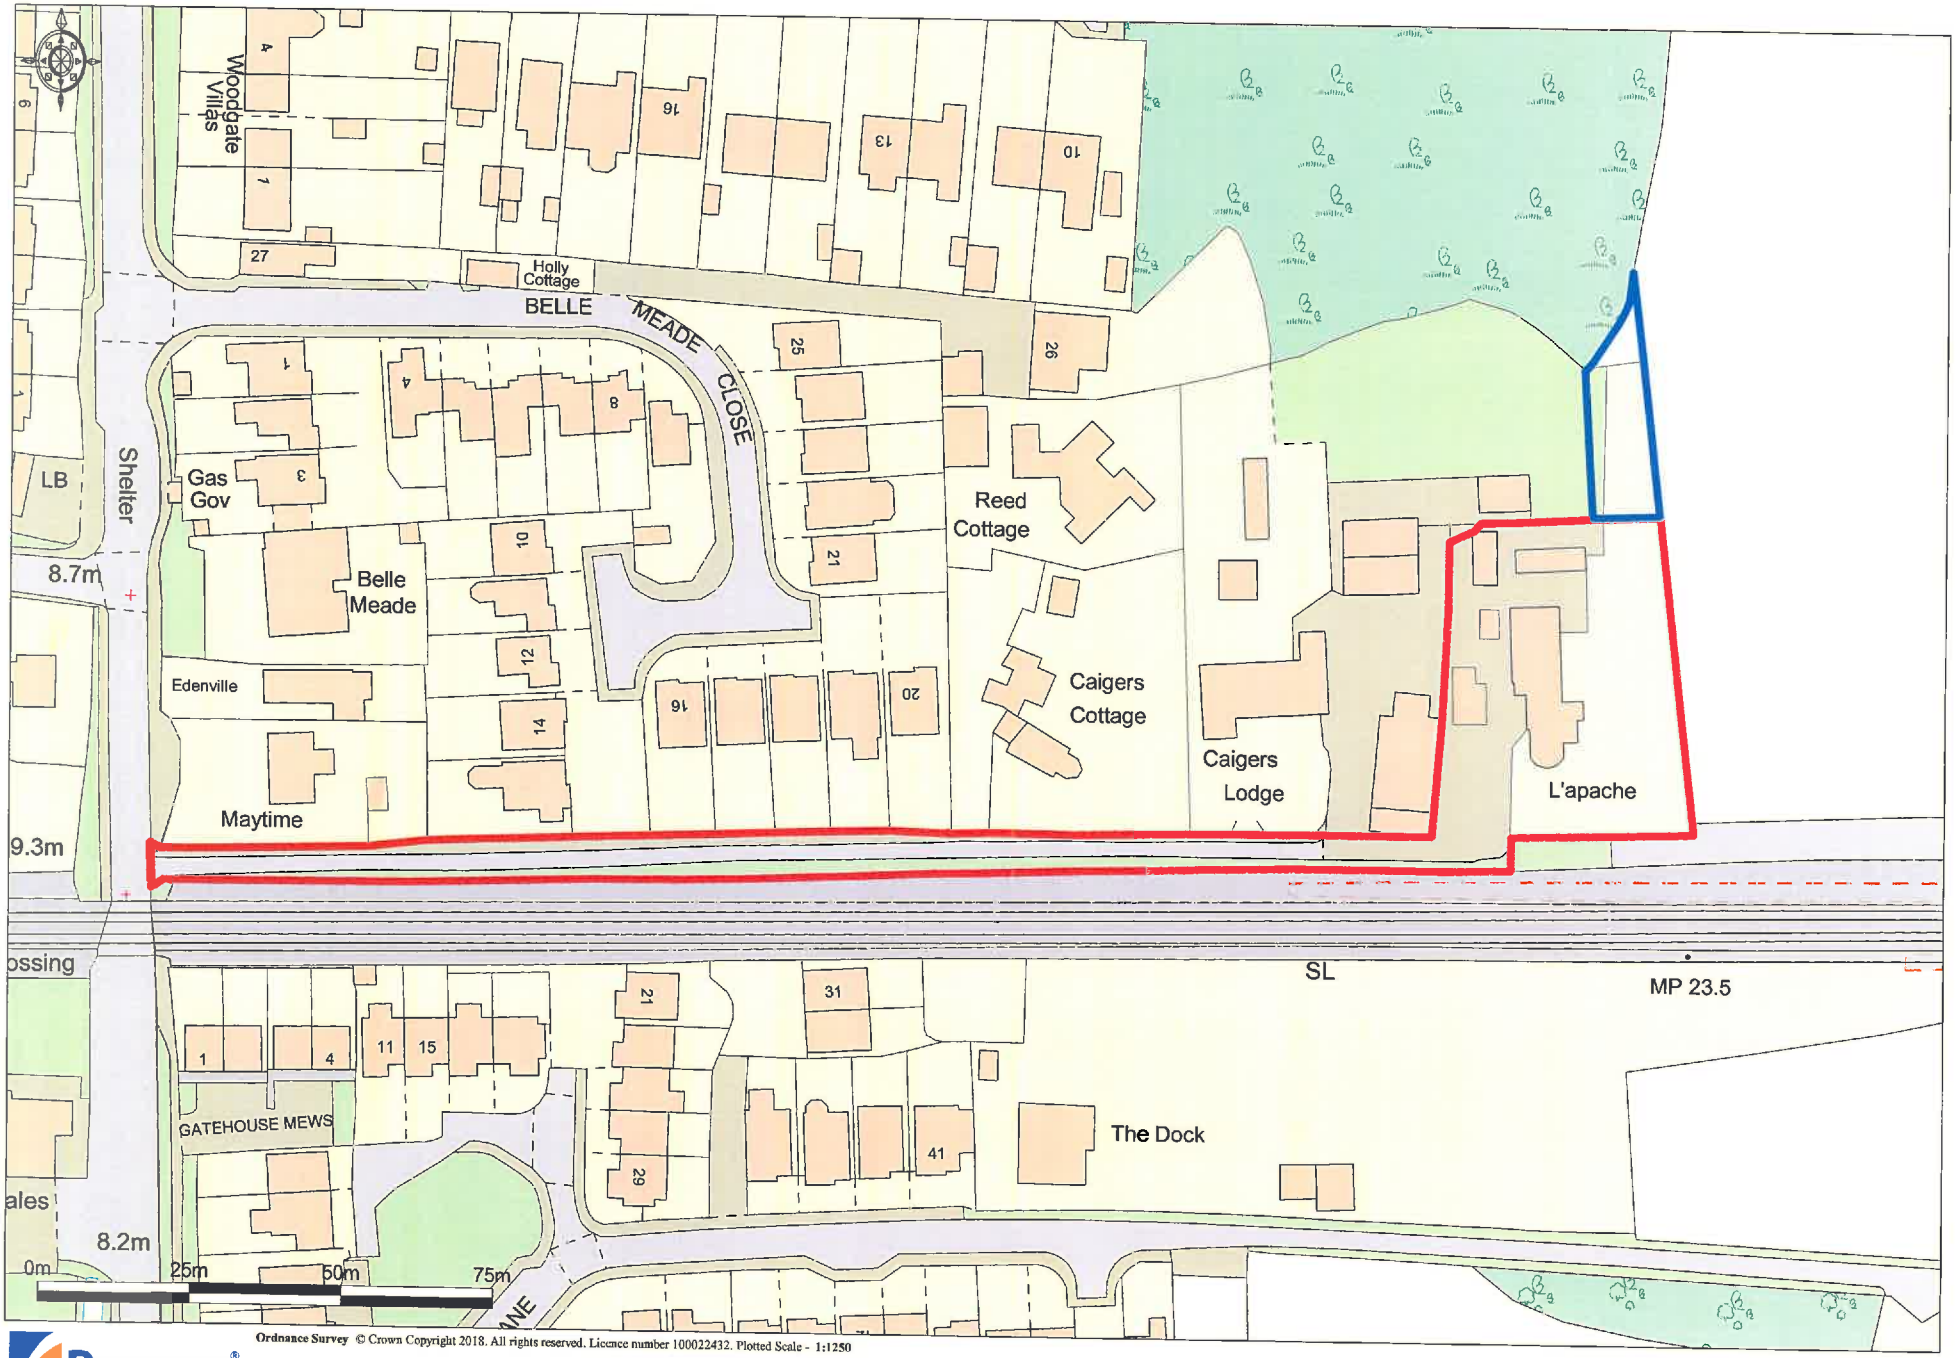

Promap®
Ordnance Survey © Crown Copyright 2018. All rights reserved. Licence number 100022432. Plotted Scale - 1:1250

ARUN DISTRICT COUNCIL AL/22/19/PO