


NOT TO SCALE - SEE ELECTRONIC COPY

PLOT AREAS INCLUDING RESIDENTIAL & YARD	
Plot A	3016 sqm
Plot B	2784 sqm
Plot C	3152 sqm
Plot D	3056 sqm

PLANTING SCHEDULE: WOODLAND SCREEN HEDGE PLANTING MIX 2 - (total species distance = 160m) - double row			
Shrub Species - planted as double row hedge @ 400mm centres	Spec / Size	%	No.
Acer campestre	60-90 cm BR	10	90
Corylus avellana	60-90 cm BR	10	90
Cornus monogyna	60-90 cm BR	40	320
Ilex aquifolium	60-90 cm BR	5	40
Rosa rugosa	60-90 cm BR	5	40
Prunus spinosa	60-90 cm BR	15	120
Viburnum opulus	60-90 cm BR	15	120

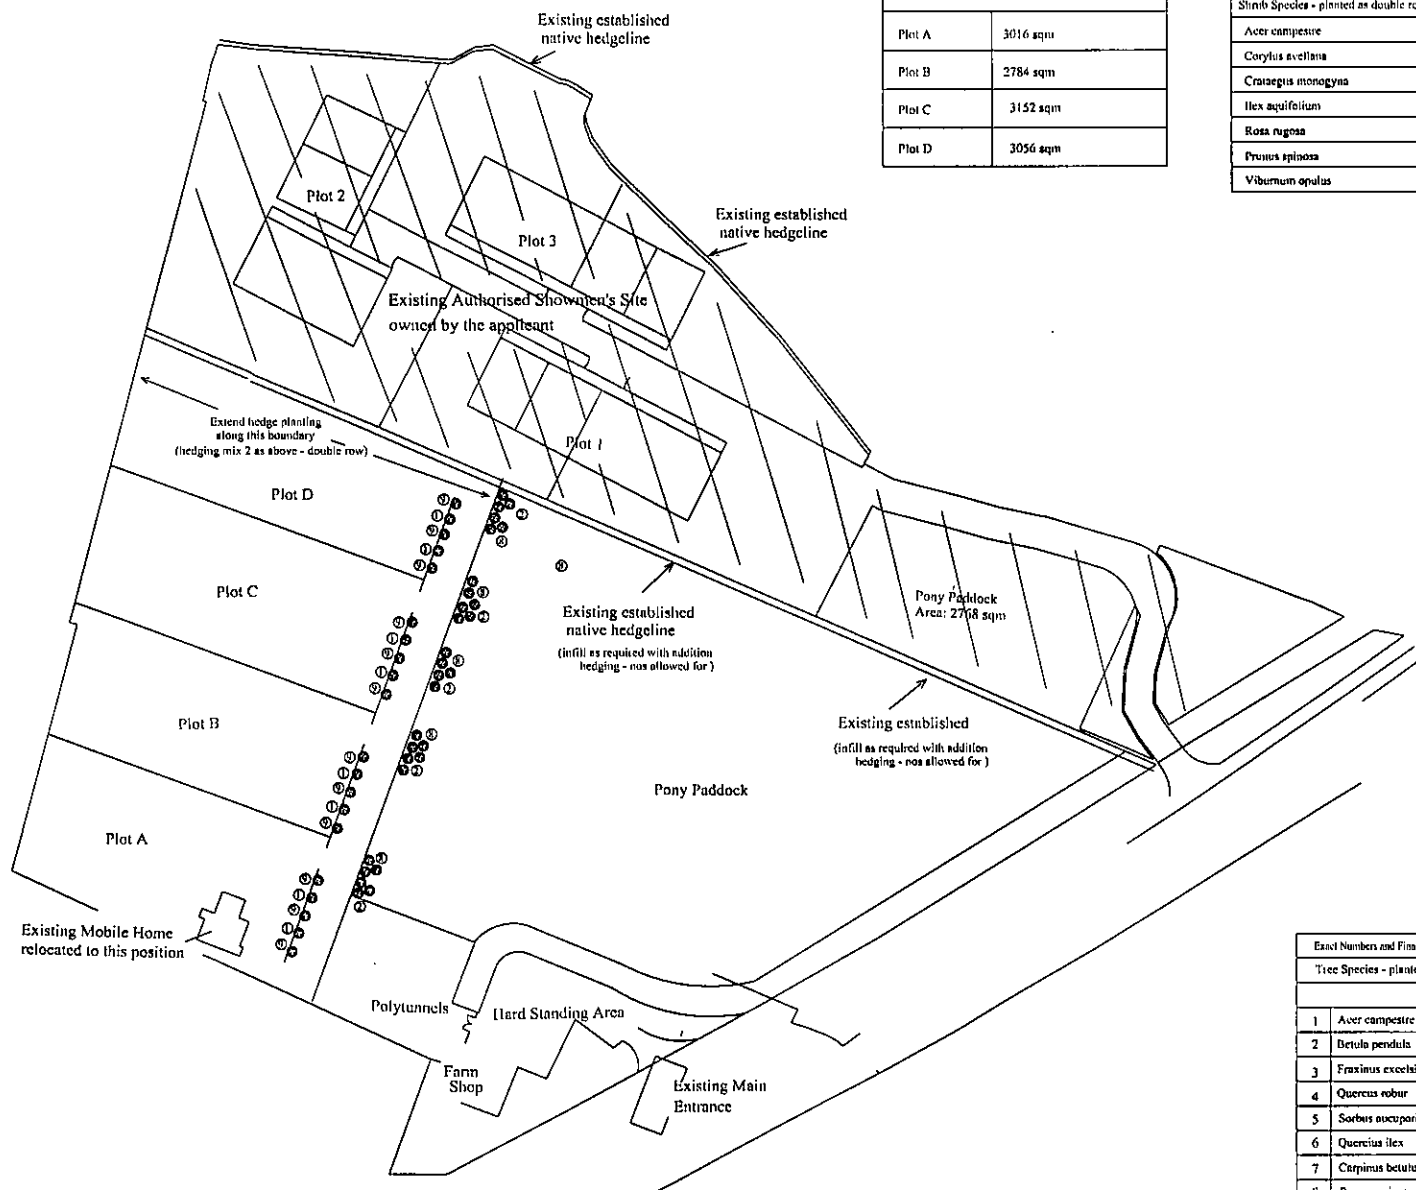

Exact Numbers and Final Positions of Trees below as detailed		
Tree Species - planted individually and in random groups of 3 - 5no.		
	No. Required	Spec / Size
1 Acer campestre	8	ALL TREES ARE TO BE 8-10cm or 10-12cm girth R.D.
2 Betula pendula	16	
3 Fraxinus excelsior	n/a	
4 Quercus robur	n/a	
5 Sorbus aucuparia 'Asplenifolia' and domestica	n/a	
6 Quercus ilex	n/a	
7 Carpinus betulus	n/a	
8 Prunus avium	13	
9 Cornus prunifolia	12	

Note:
All dimensions must be checked on site and not
relied upon for planning.



Mr J. Cole,
Proposed Site Development at
Ableingbourne Farm Shop,
Hysen Lane,
Ableingbourne,
West Sussex.
TEL/FAX = (01243) 814844.

Mr J. Cole,
Proposed Site Development at
Ableingbourne Farm Shop,
Hysen Lane,
Ableingbourne,
West Sussex.

Tree and Hedge Planting

Scale 1:500 - printed @ 1:500
Date 25.11.15 Drawn by K.M.
By Mr 1002.H.16.

Appendix 1