



NOTES
WRITTEN DIMENSIONS TO BE TAKEN IN PREFERENCE TO SCALE, AND
ARE TO BE CHECKED ON SITE PRIOR TO COMMENCING WORK.
THIS DRAWING IS TO BE READ IN CONJUNCTION WITH ALL OTHER
DOCUMENTS RELATING TO THIS PROJECT.
ANY DISCREPANCIES ARE TO BE REFERRED IMMEDIATELY TO THE
PROJECT DESIGNER.
THIS DRAWING IS COPYRIGHT, AND SHOULD NOT BE USED OR
REPRODUCED WITHOUT PERMISSION.
IT IS THE CONTRACTOR'S RESPONSIBILITY TO ENSURE COMPLIANCE
WITH THE BUILDING REGULATIONS

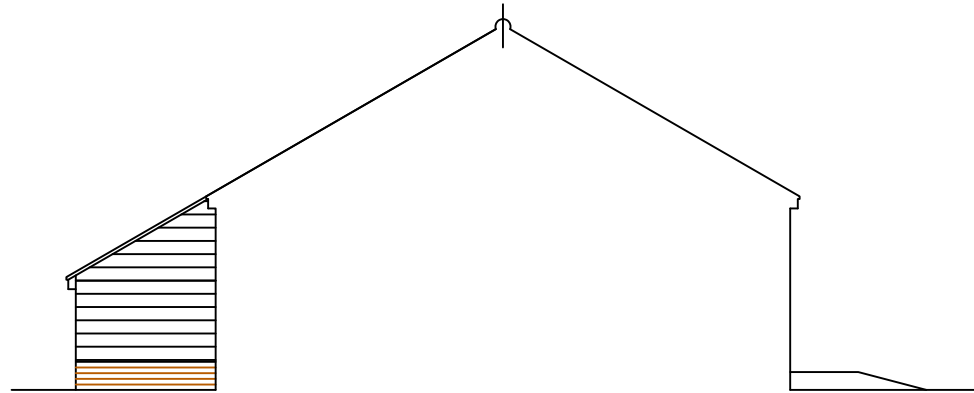


SOUTH ELEVATION

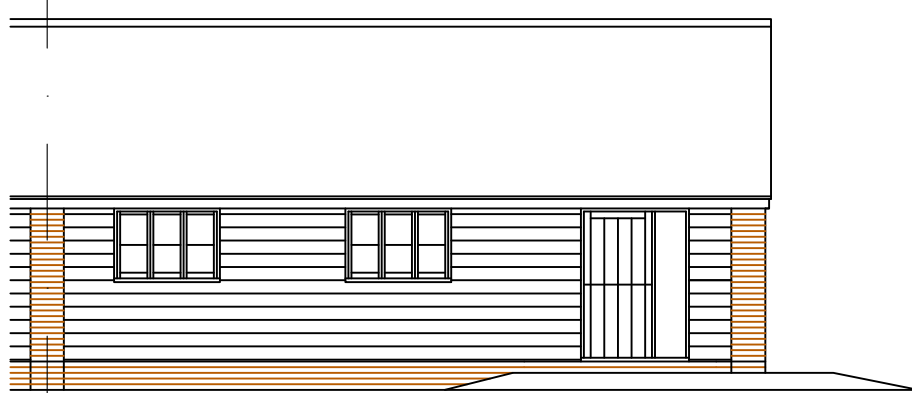


EAST ELEVATION




NORTH ELEVATION

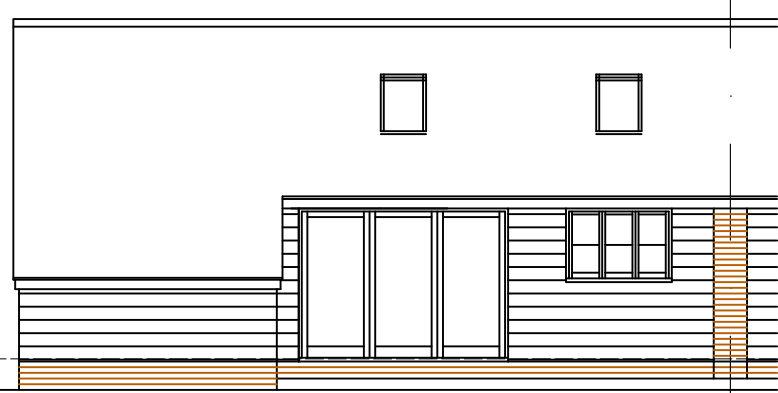


WEST ELEVATION

 


ROOF PLAN

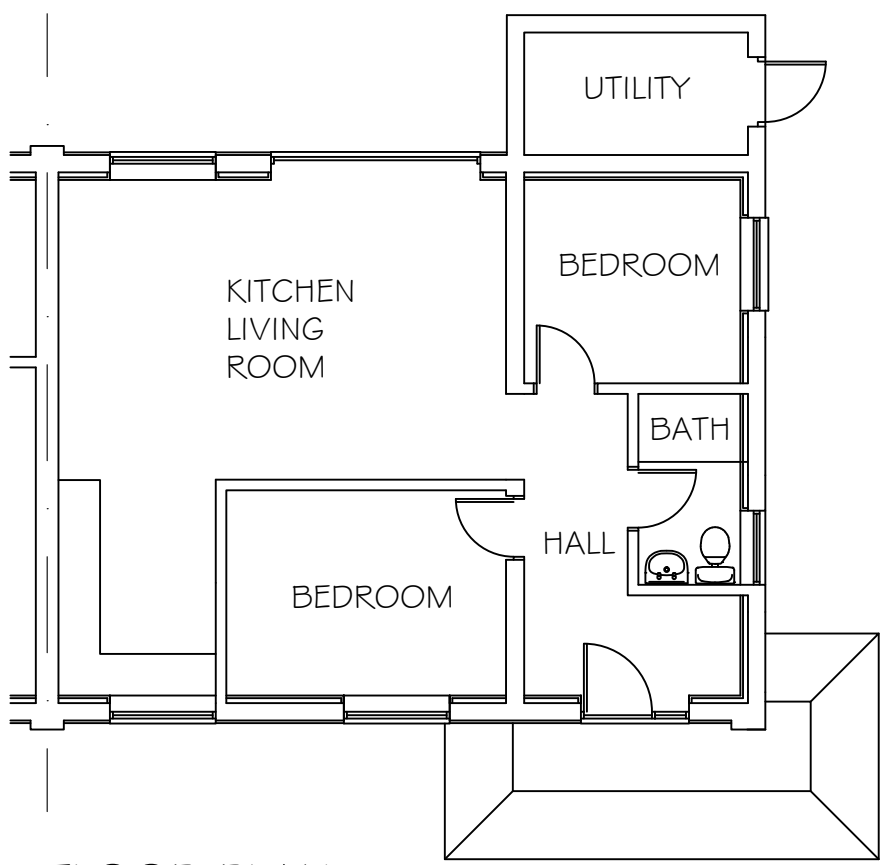

FLOOR PLAN

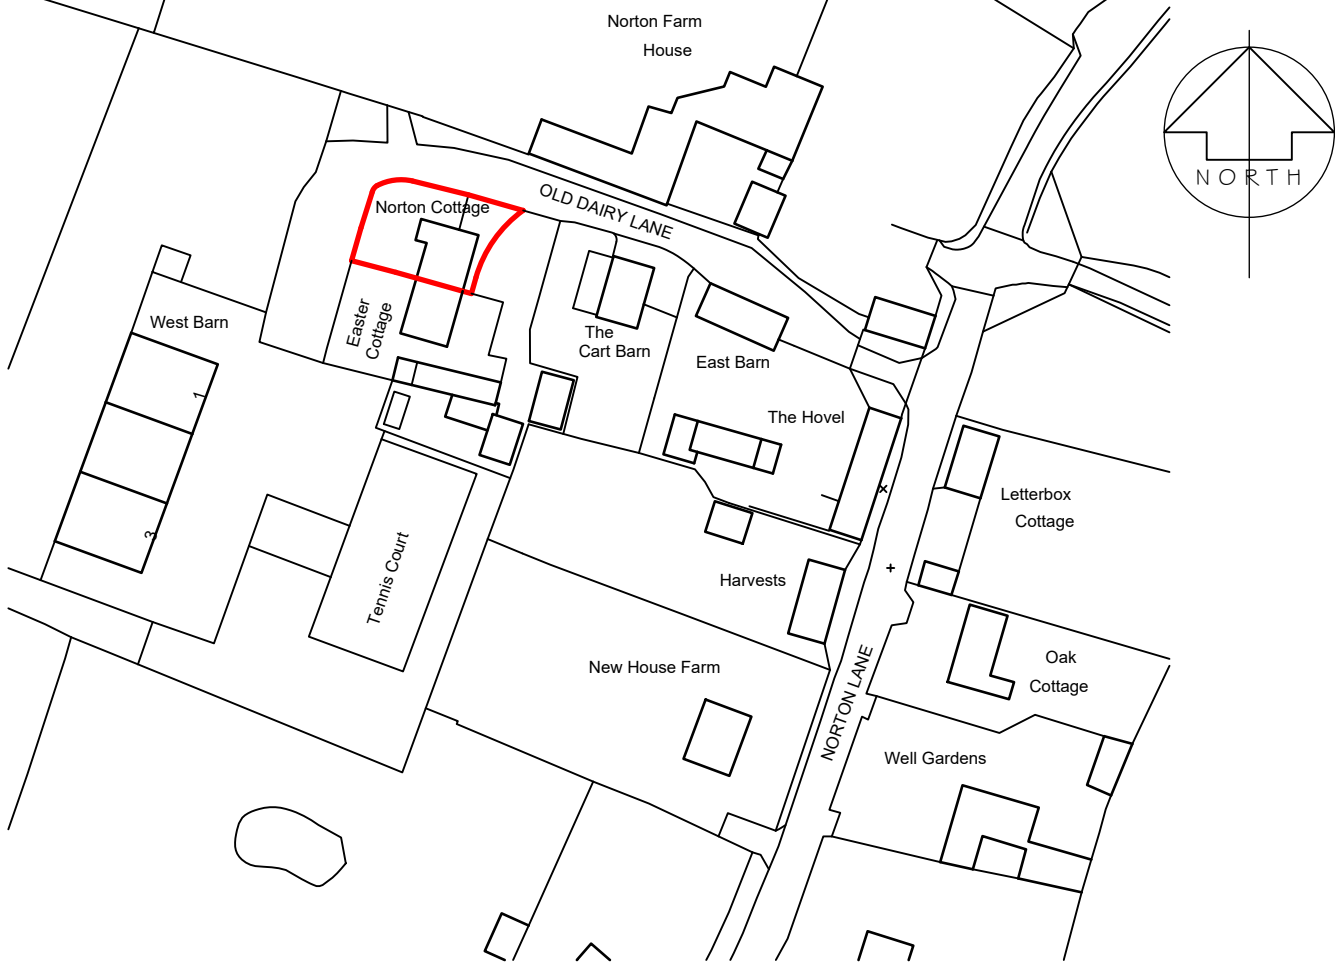


LOCATION PLAN - 1:1 250

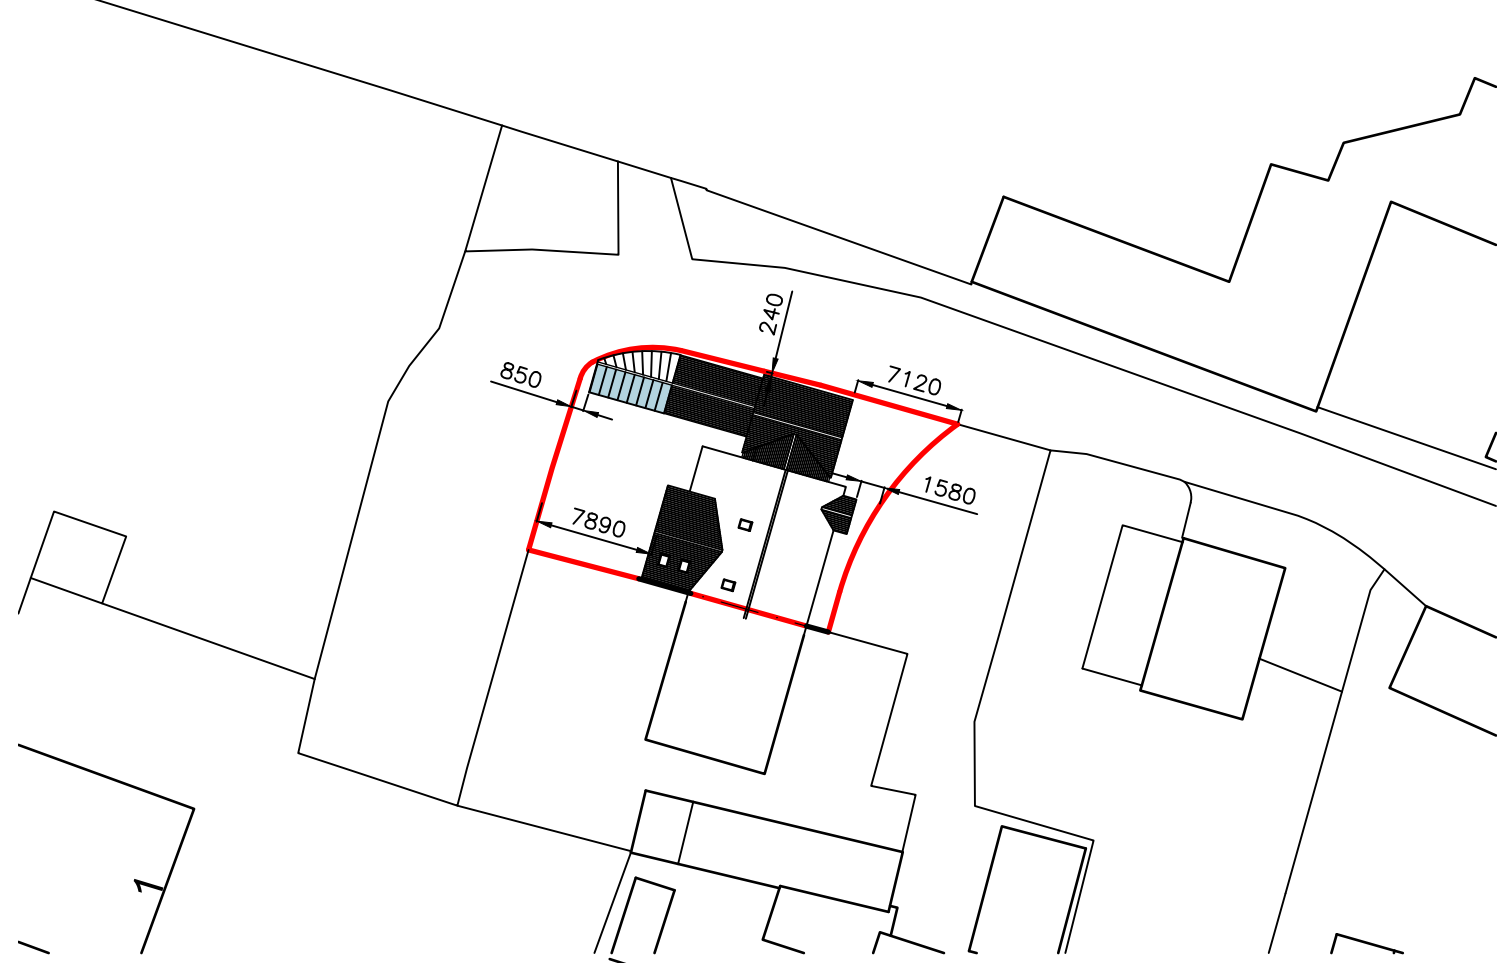

BLOCK PLAN - 1:500


SURVEY

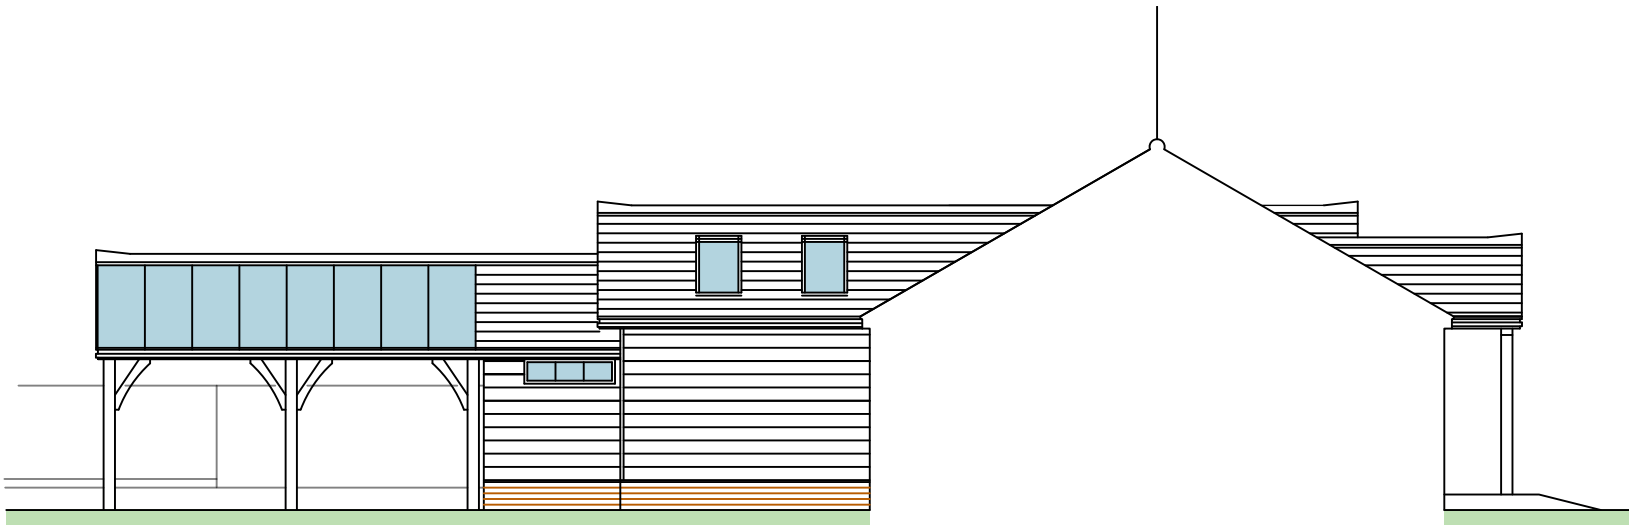


SOUTH ELEVATION




EAST ELEVATION

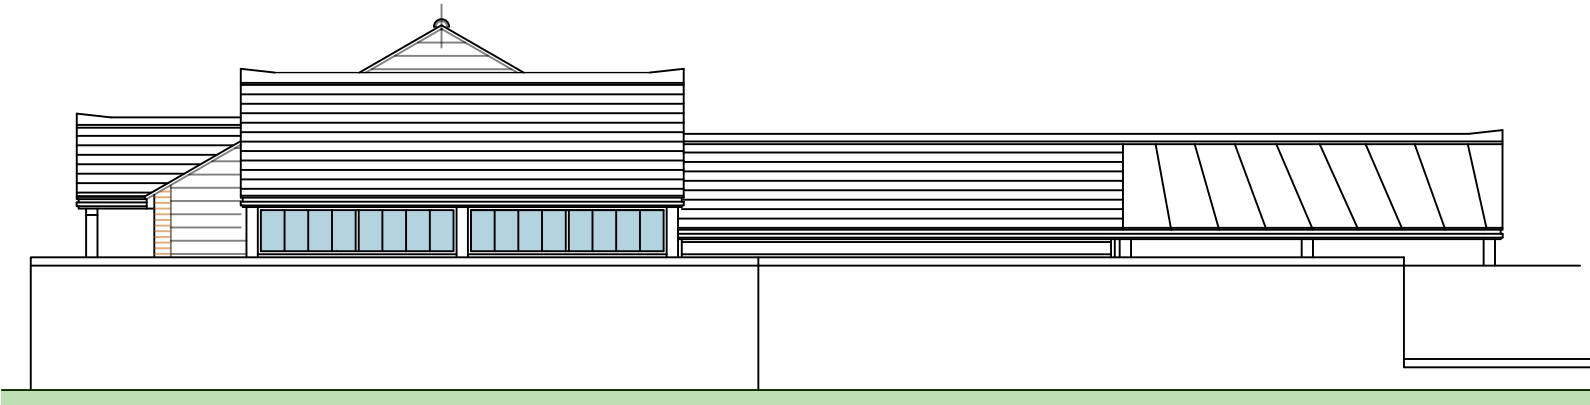


NORTH ELEVATION

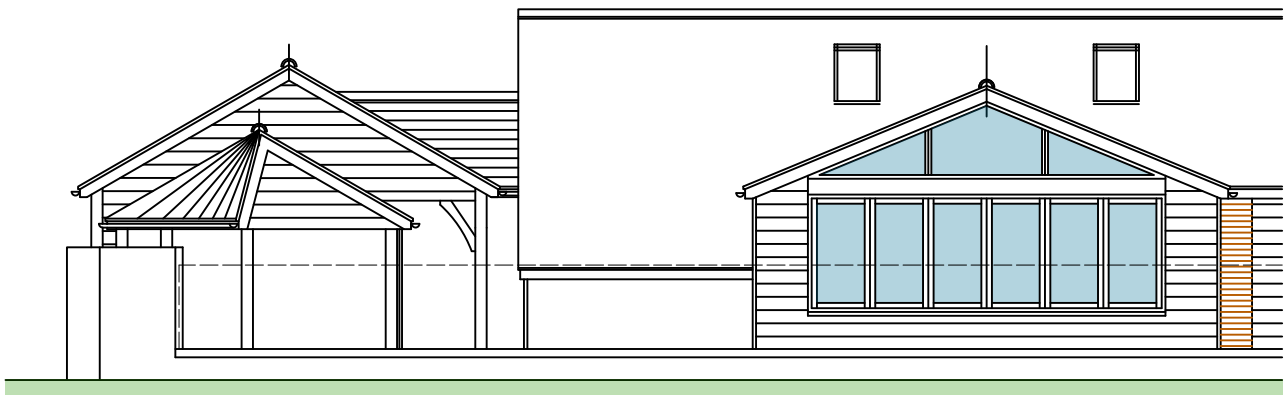

WEST ELEVATION

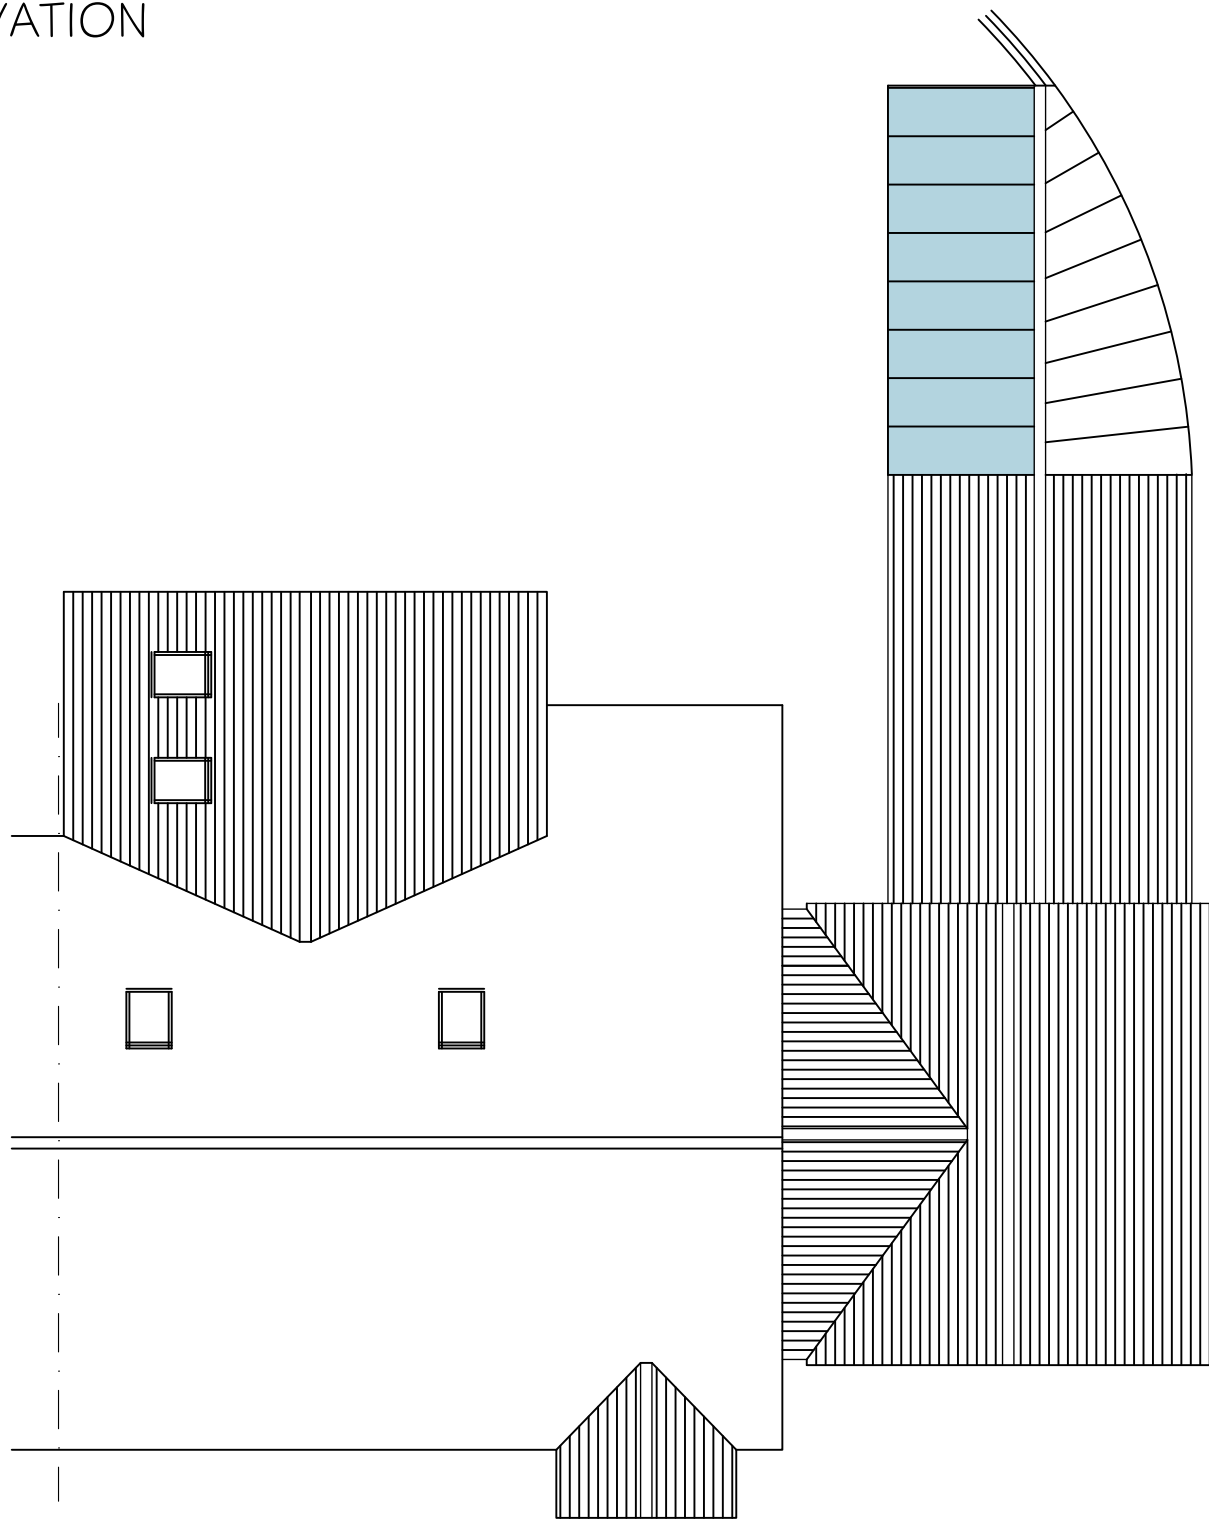

ROOF PLAN

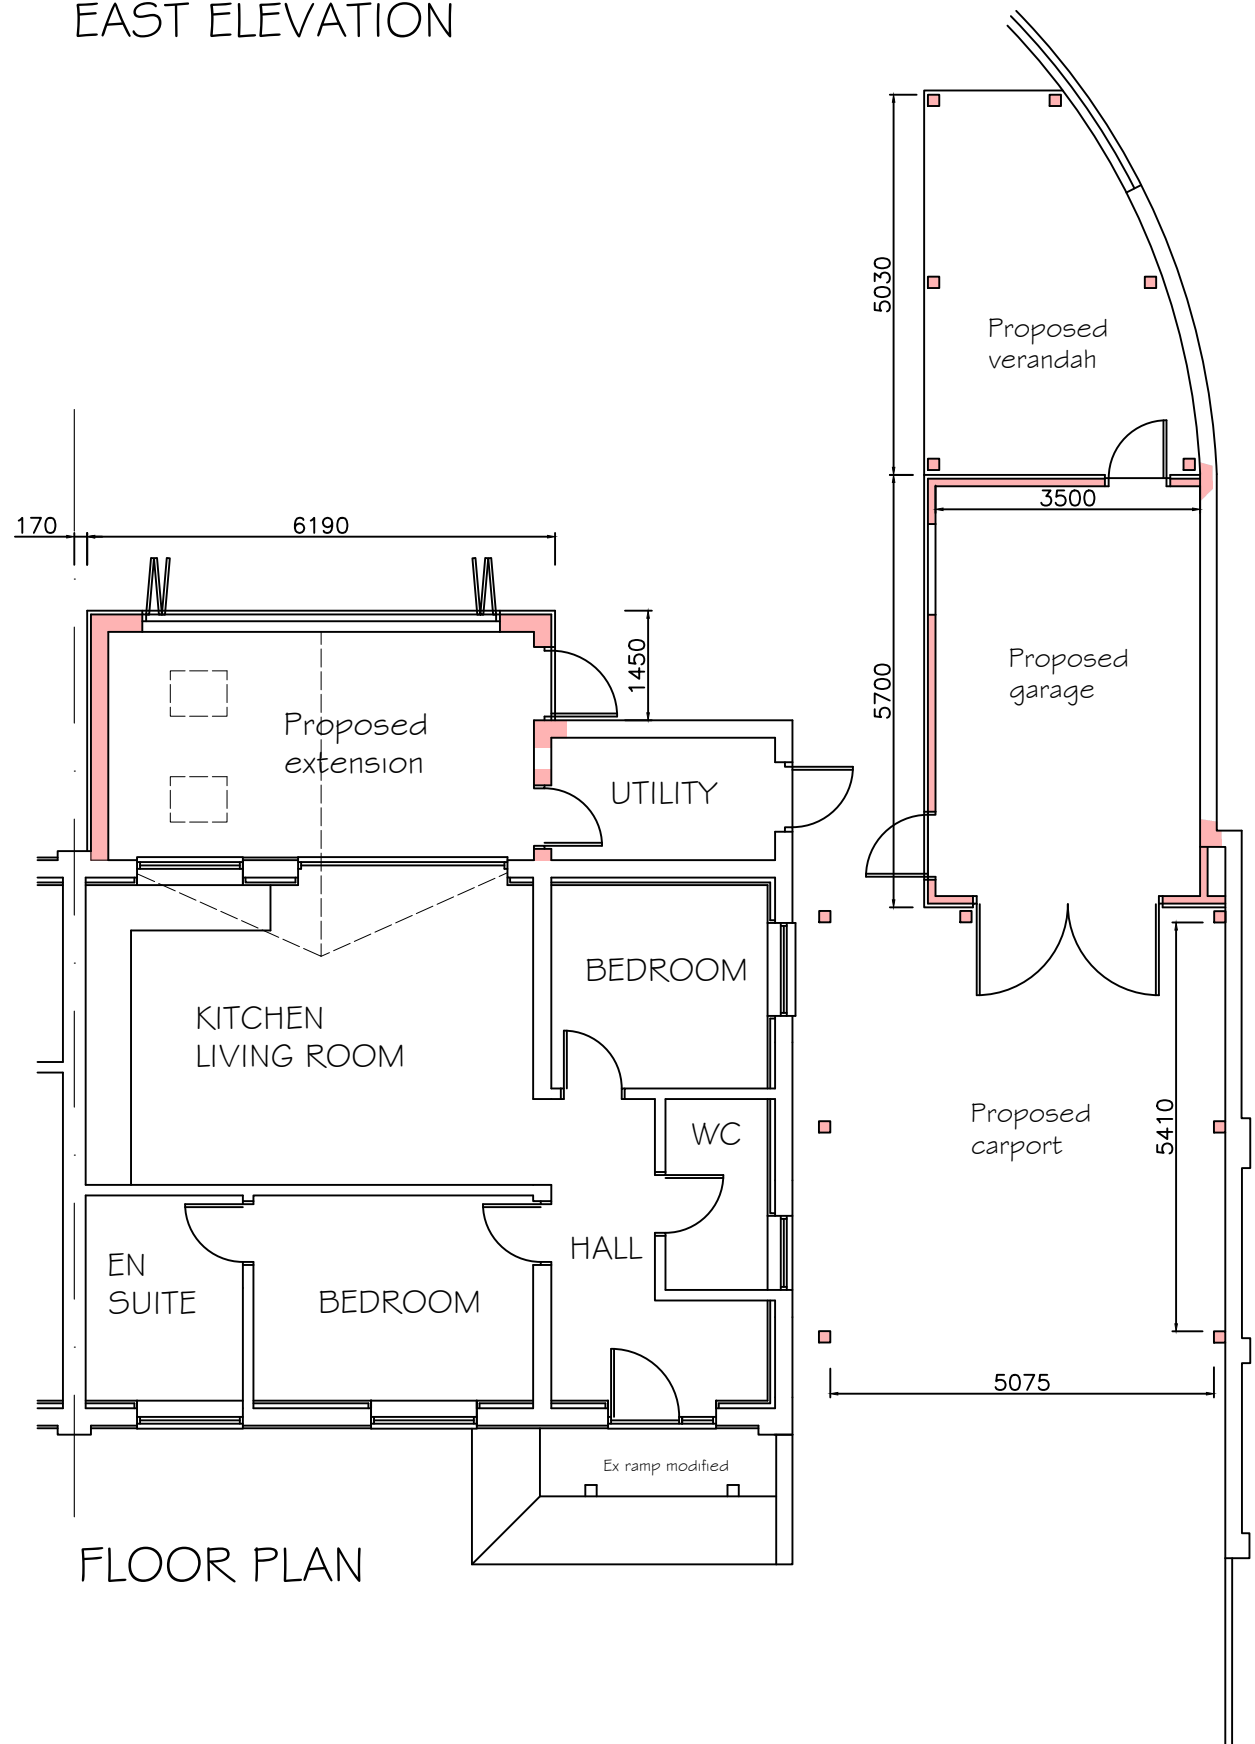

FLOOR PLAN

PROPOSED

Norton Cottage
Norton
West Sussex

EXISTING & PROPOSED
FLOOR PLAN & ELEVATIONS

Revisions
Rev A - Block plan dimensions added - July 2020
Rev B - Post planning amendments - Jan 2021

PROPOSED
CARPORT, GARAGE,
VERANDA & REAR
EXTENSION

Mr I Lissamore
1:100 @ A1 July 2020
DRG PL01 rev B