



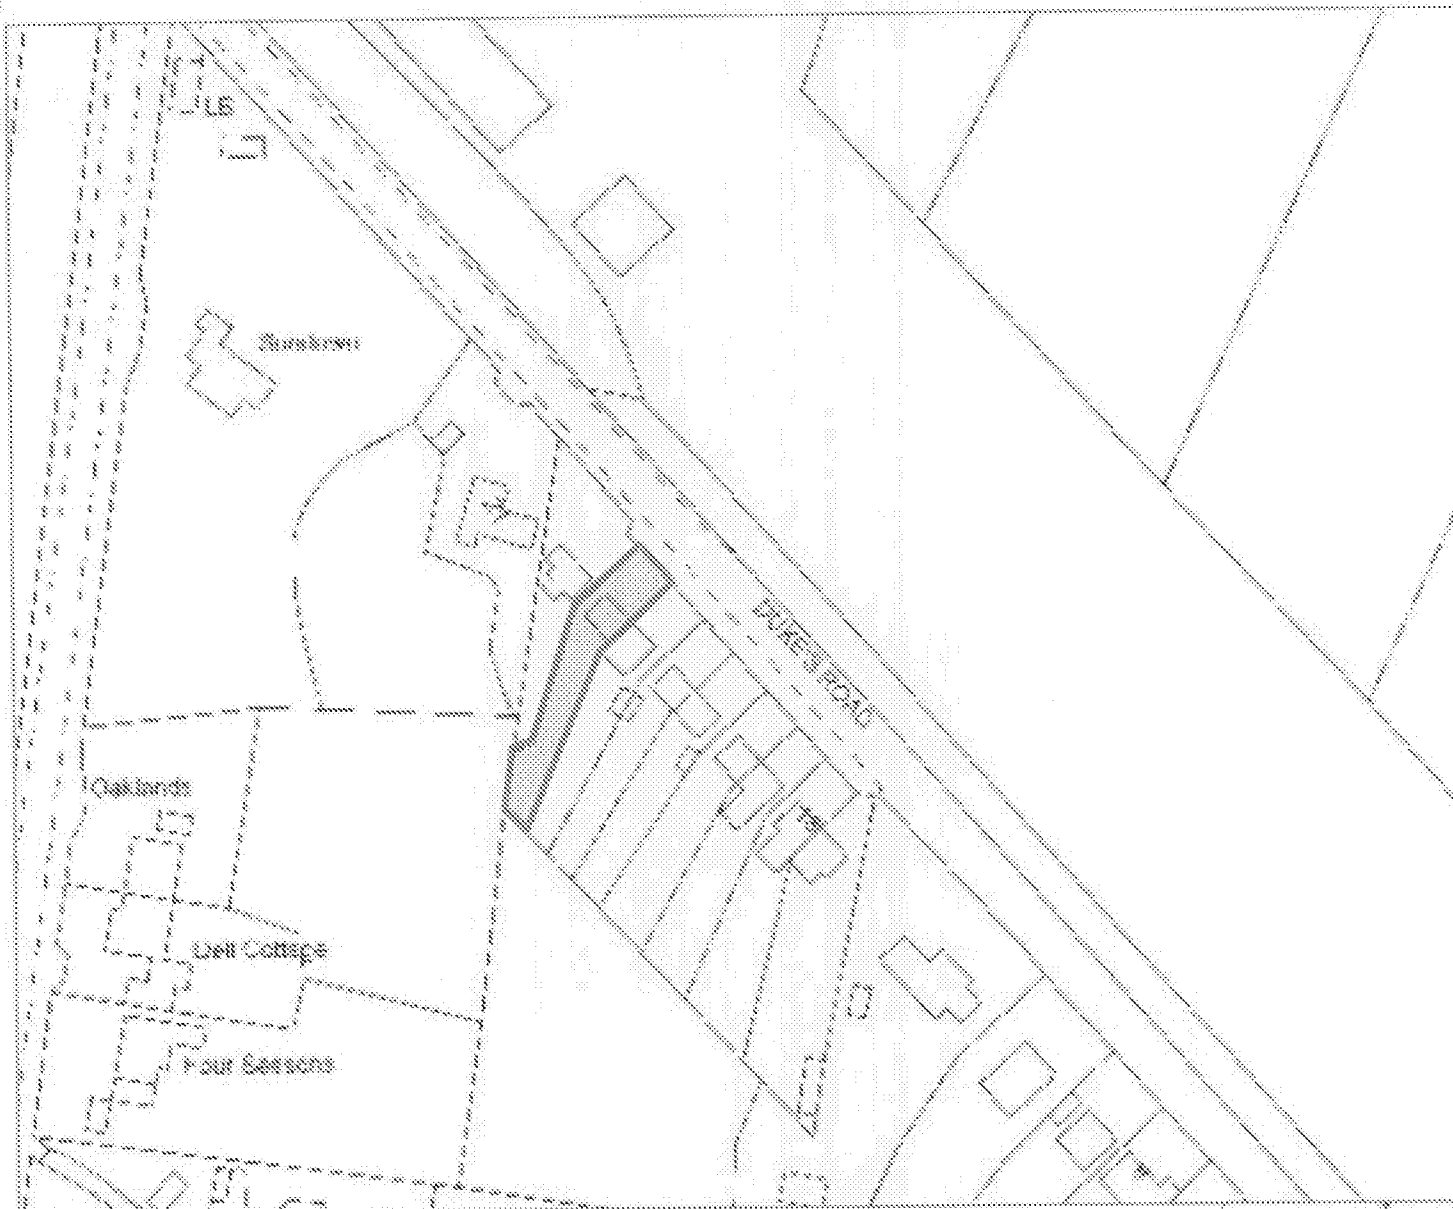

Location Plan 1:1250

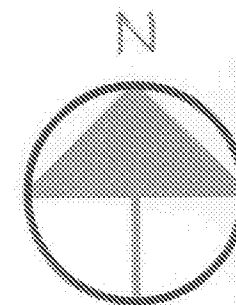

Block Plan 1:500

Revisions

A	Block Plan added - Location Plan amended
B	
C	
D	
E	
F	
G	
H	
I	
J	
K	
L	
M	

AL 24 10

RECEIVED
 (Not for Scale - Except for Planning Purposes)

Drawn by

MS

Date Jan '10

Scale
 at A3 Varies

Mr & Mrs Eyre
 19 Dukes Road
 Fontwell
 Arundel
 West Sussex
 BN18 0SP

Proposal

Two-Storey Rear
 Extension & Single
 Storey Front Extension

Drawing Title

Location Plan

Drawing No 2010/001/03 A