
1587 2087-5030-45-8s

RECEPTION / STORAGE
LOG CABIN, FLOOR PLAN 5x3m

7A

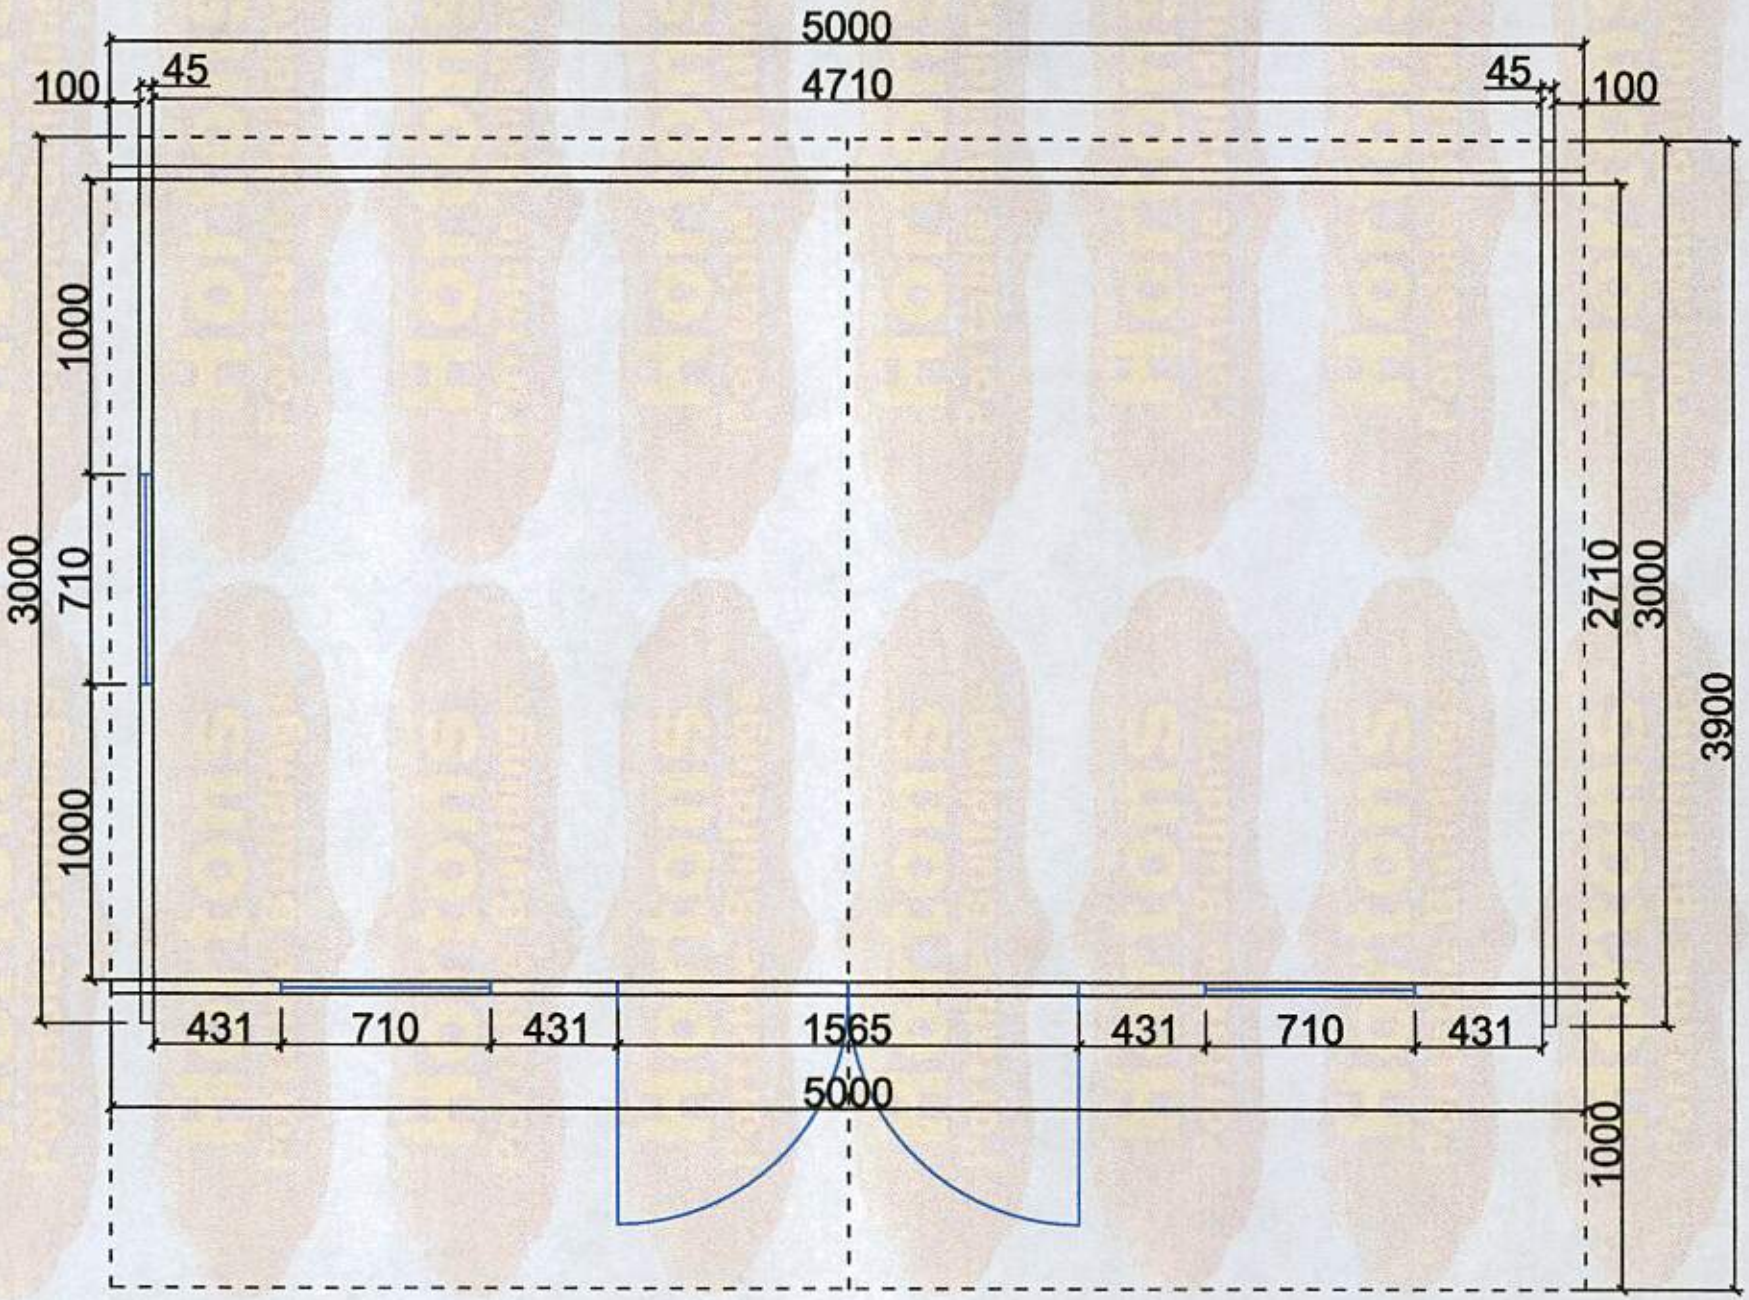

ALL RIGHTS RESERVED
HORTONS PORTABLE BUILDINGS LTD 2009

ARUN DISTRICT COUNCIL AL/24/14/PL