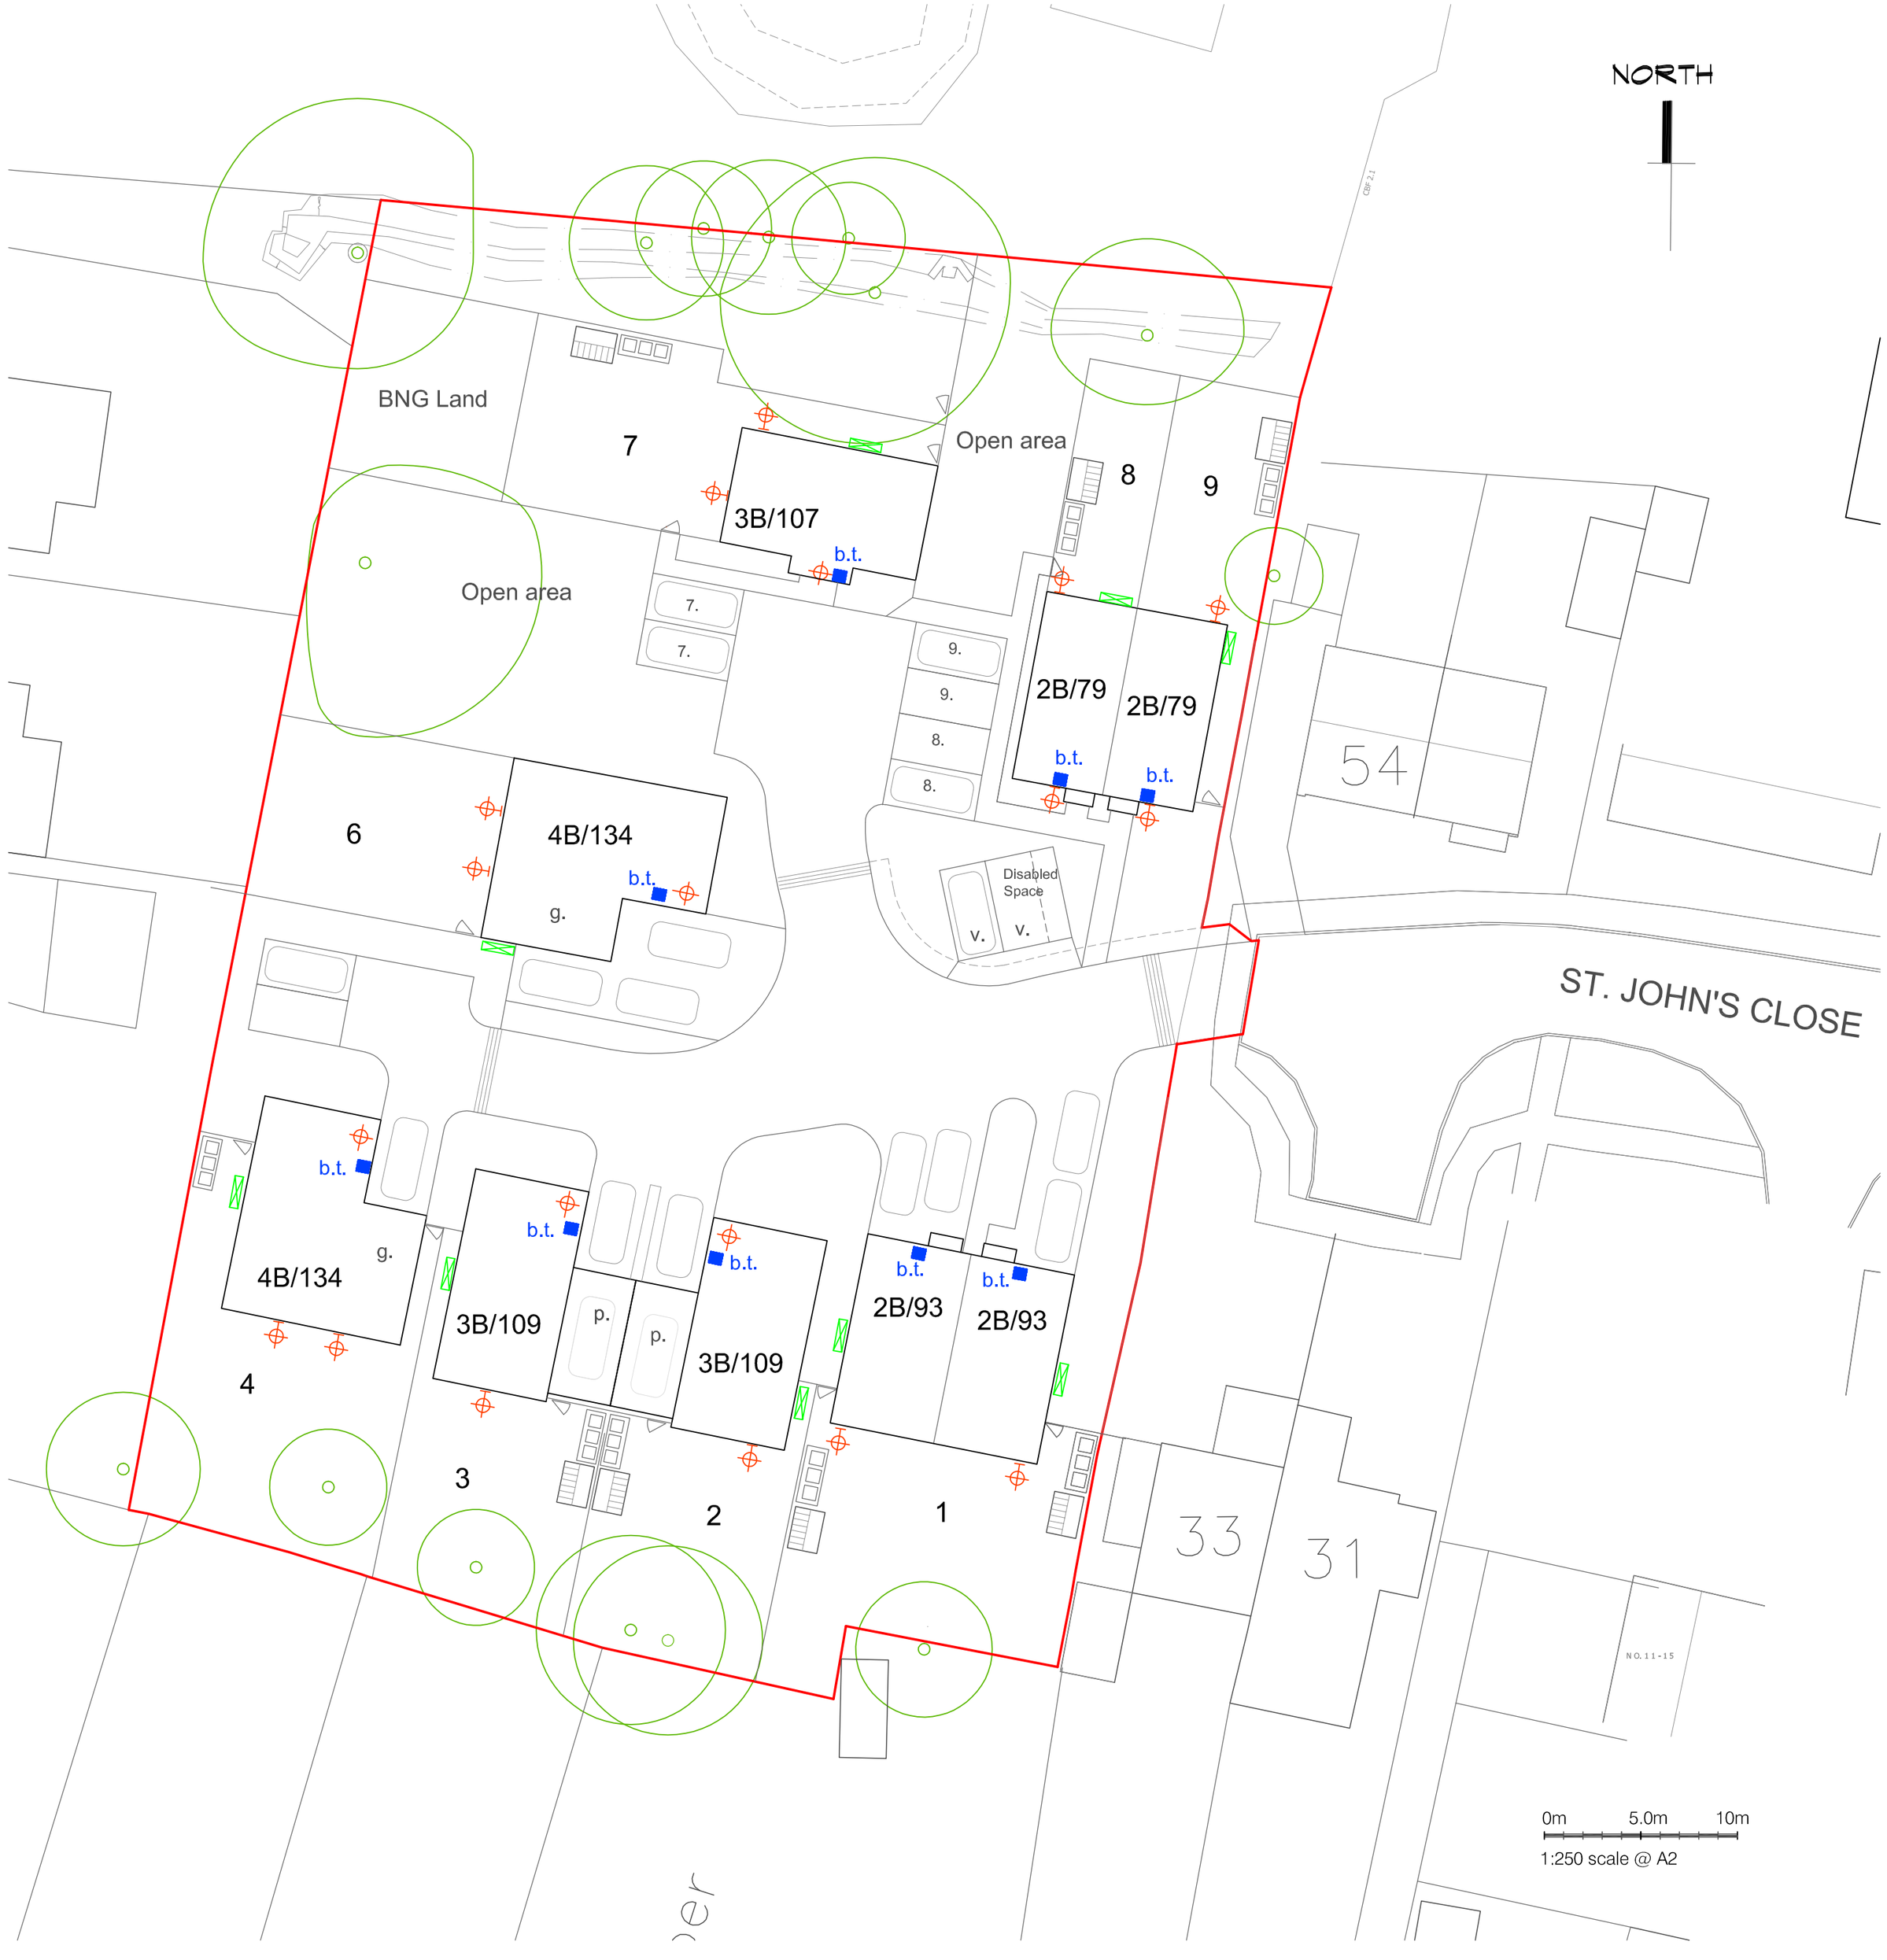

LEGEND

INDICATES LOCATION OF AIR SOURCE HEAT PUMP SET AT LOW LEVEL - BASE OF UNIT SET AT DPC LEVEL.

AIR SOURCE HEAT PUMPS TO BE 'DAIKIN ALTHERMA' EDLQ07CAV3 OR SIMILAR. 'DAIKIN' EKHSU200D3V3 200 LITRE HOT WATER CYLINDER SET IN CUPBOARDS WITHIN DWELLINGS.

INDICATES LOCATION OF B.T. ENTRY POINT

NETWORK TERMINATION POINT PROVIDED WITHIN PROPERTY DUCTED THROUGH EXTERNAL WALL WITH ACCESS POINT EXTERNALLY. ALL TO COMPLY WITH PART R OF CURRENT BUILDING REGULATIONS. TO PROVIDING INFRASTRUCTURE FOR ELECTRONIC COMMUNICATIONS NETWORK FOR NEW DWELLINGS.

INDICATES EXTERNAL SOFFIT DOWNLIGHTER

INDICATES EXTERNAL WALL LIGHT MOUNTED 1.8m ABOVE GROUND LEVEL

ALL EXTERNAL LIGHTING TO HAVE LOW ENERGY L.E.D. LAMPS WITH AN EFFICACY GREATER THAN 40 LUMENS PER CIRCUIT WATT. LIGHT SPILL CONTROLLED USING SUITABLE PHOTOMETRY.

NO UPWARD TILT ON ANGLES OF LIGHTS, WARM WHITE SPECTRUM LESS THAN 2700 KELVIN, PEAK WAVELENGTH GREATER THAN 500NM.

ALL LIGHTING TO BE SWITCHED USING PHOTO ELECTRIC CELL WITH MANUAL OVERIDE.

D Layout revised FEB. 24
C Pathway to North removed. AUG 23
B Layout changed, Plots 5, 6 & 7 amended. JUNE 23
A Red line site boundary extended to St. Johns close. April 23

CROSSLEY DESIGN
ARCHITECTURE

25 HAZELHURST CRESENT FINDON VALLEY WORTHING BN14 0HW
t. 01903 877221 e. mail@crossleydesign.co.uk w. www.crossleydesign.co.uk

client
BRIARSGATE HOMES LTD.

project
LAND AT ST JOHNS CLOSE
WESTERGATE
WEST SUSSEX
PO20 3TH

drawing
EXTERNAL LIGHTING, AIR SOURCE HEAT PUMP & BT LOCATIONS.

scale	date	job no:	drwg no.	rev.
1:250 @A2	MARCH 23	2207	2.18	D

This drawing is the copyright of Crossley Design Architecture

ARUN DISTRICT COUNCIL AL/26/24/PL