


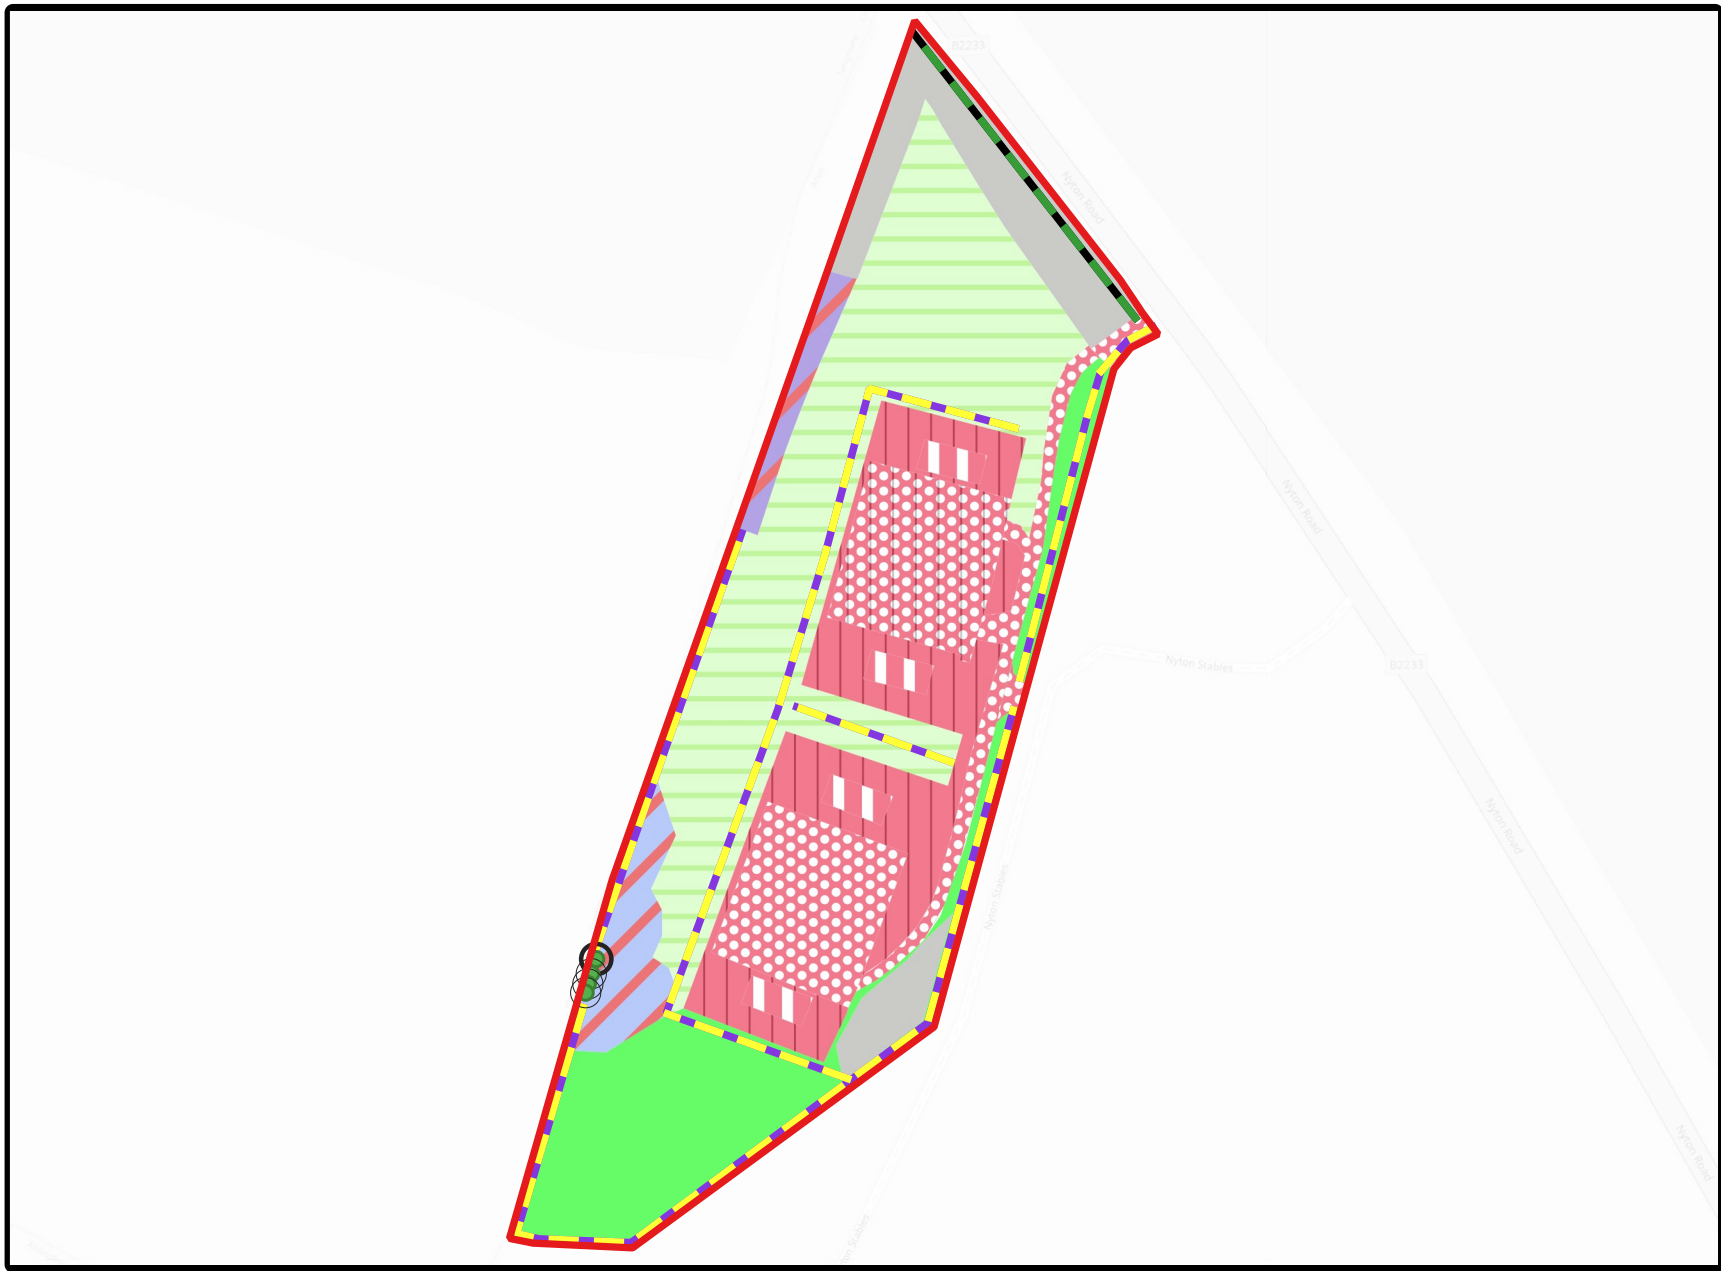

Legend

- Red Line Boundary
- Existing Large Rural Tree
- Existing Medium Rural Tree
- Line of trees
- Native hedgerow
- Artificial unvegetated, unsealed surface
- Bramble scrub
- Developed land; sealed surface
- Mixed scrub
- Modified grassland
- Other neutral grassland
- Ruderal/Ephemeral
- Vegetated garden



LIZARD

Landscape Design and Ecology

The Old Bank, 34 South Street, Tarring, Worthing, West Sussex, BN14 7LH
T: 01903 216033 E: office@lizardlandscape.co.uk W: lizardlandscape.co.uk

Client
Mr A Baker

Project Title & Location
Land Near Nyton Stables,
Nyton Road, Aldingbourne

Drawn by	Approved by	Rev	Date
SH	COR	02	19/02/25

Figure No. 02 - Proposed Plan

2550 m


1:1,500