



DO NOT SCALE

IF IN DOUBT - ASK

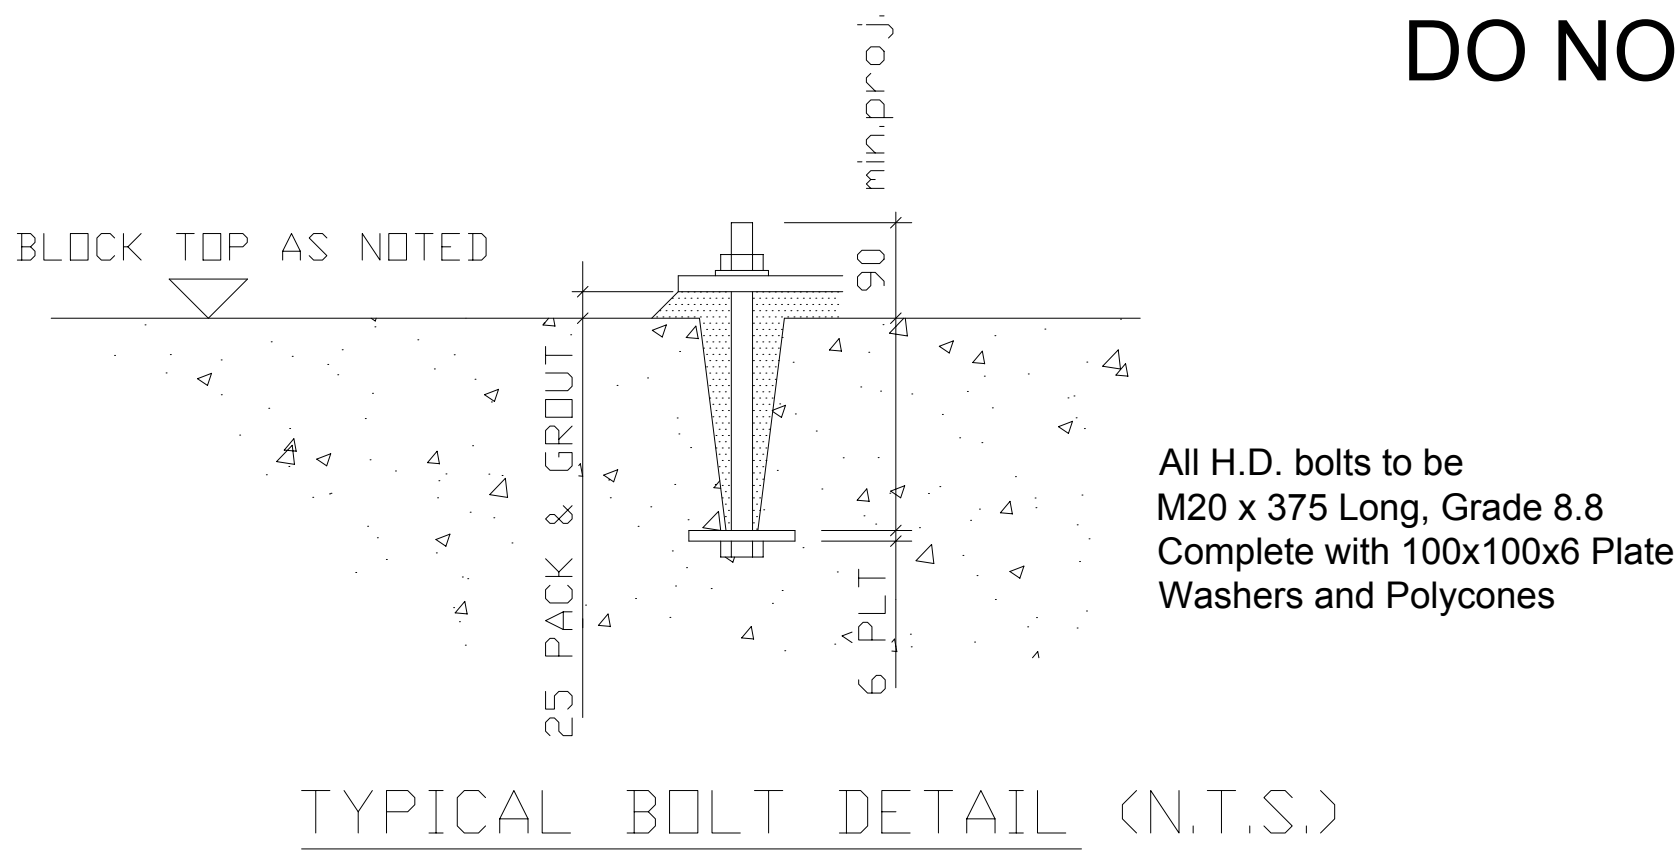

FOUNDATION NOTES :-

1. DATUM : ZERO TAKEN AS EXISTING FFL.
2. SET ALL BLOCK TOPS AT -400mm BELOW DATUM : ZERO.
3. BASE SIZES :-  
STANS. Mks. 1 To 10 = 1500 x 1500 x 650 Deep.  
POSTS. Mks. G1 To G7 = 1000 x 1000 x 650 Deep.
4. ALL H.D.BOLTS M20 x 375mm LONG. ( Total 68 No. Bolts Req'd )
5. ALL CONCRETE GRADE C30. ( Approx. 19.2m³ Concrete Req'd )

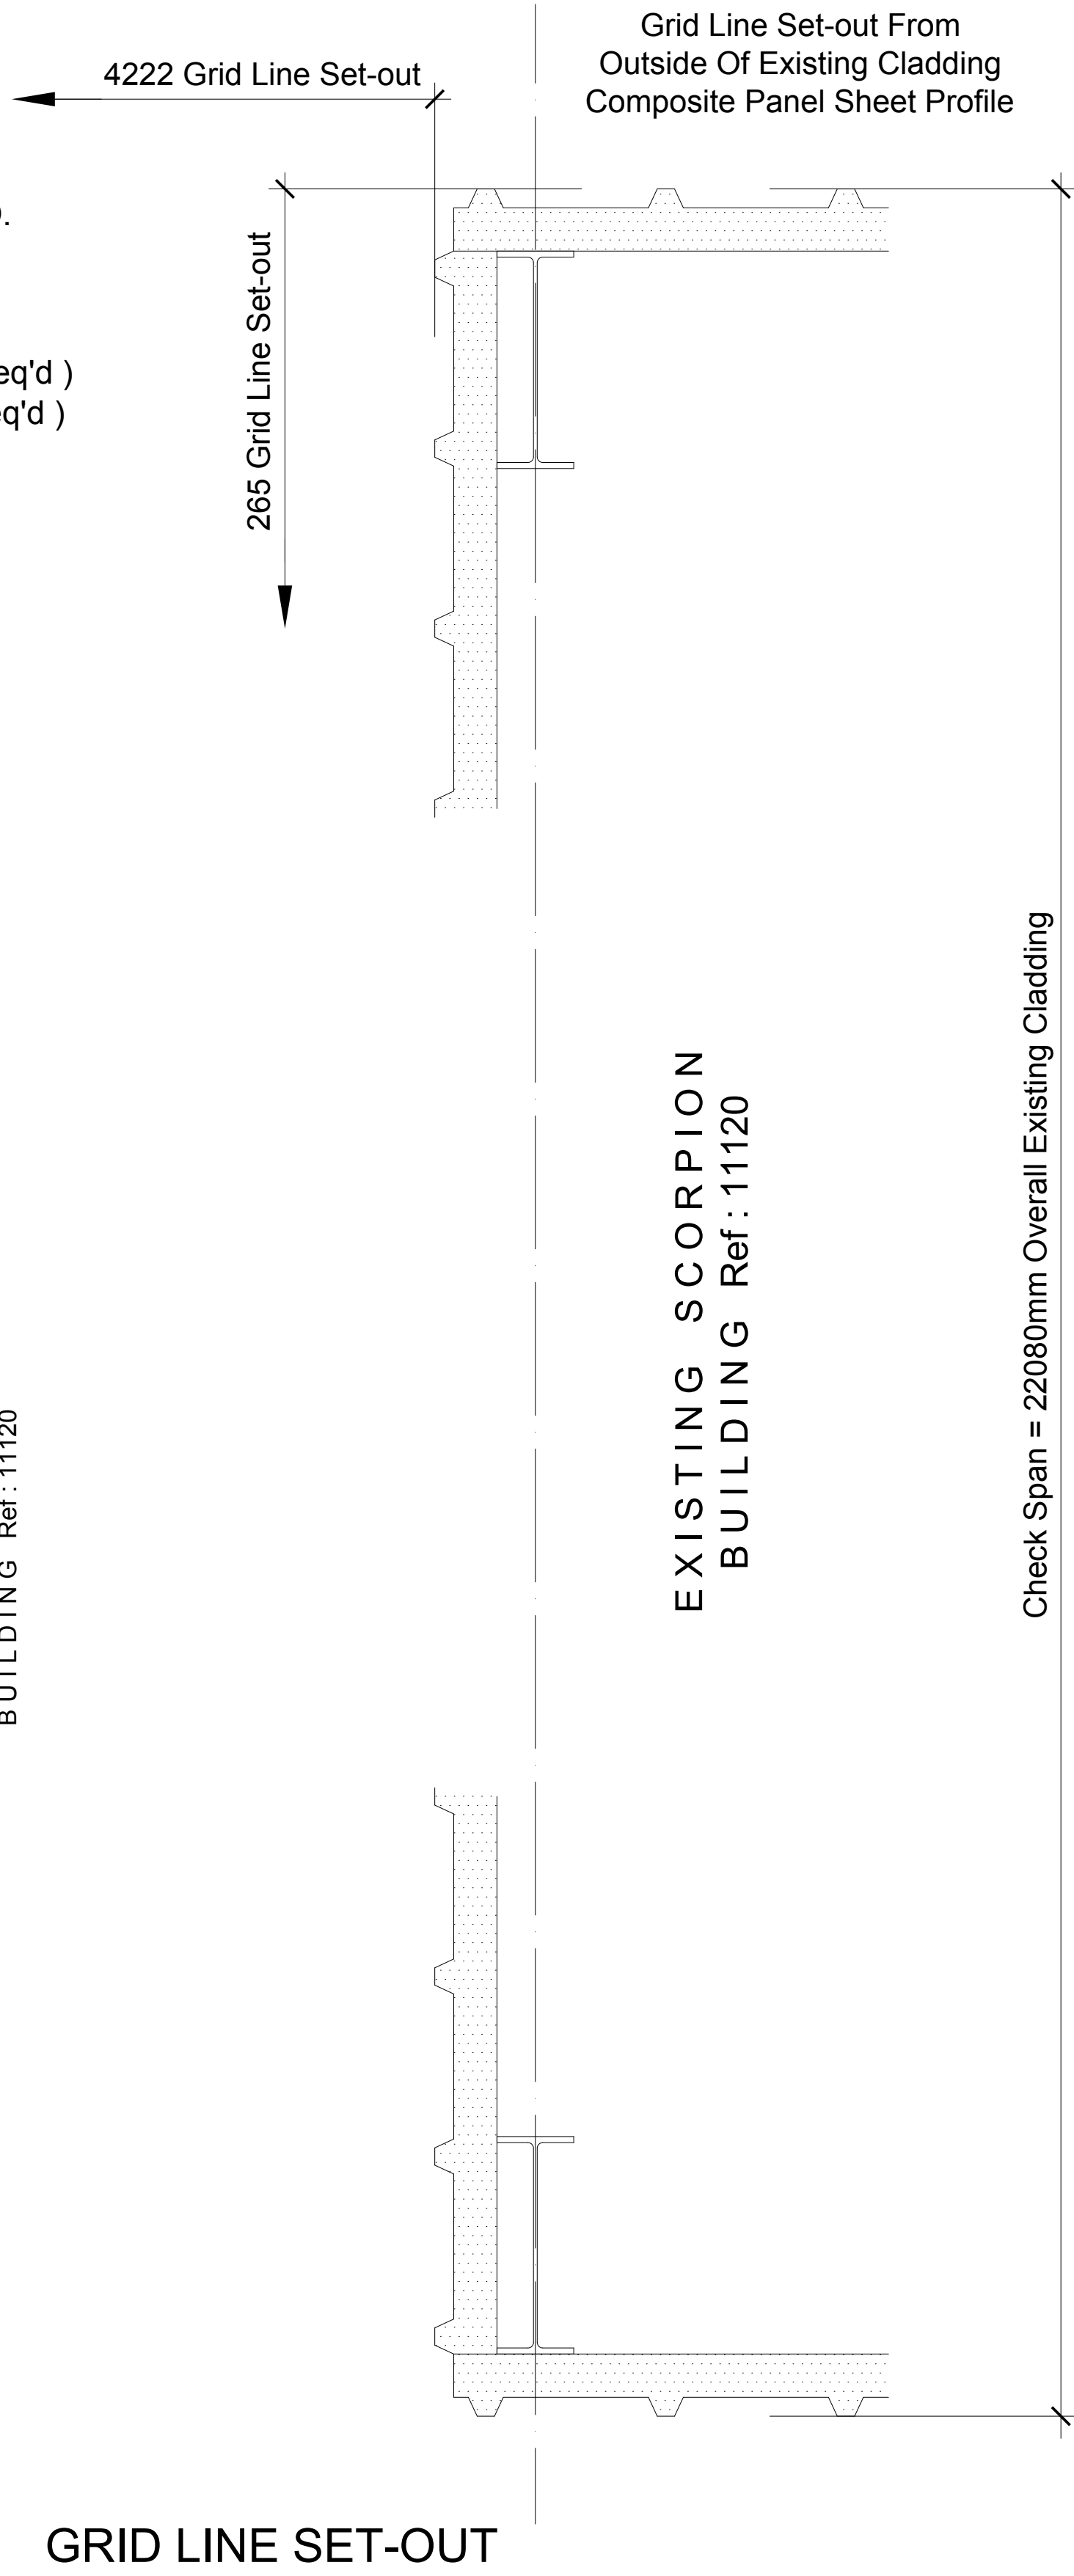

|                                                        |  |                  |        |   |  |   |  |
|--------------------------------------------------------|--|------------------|--------|---|--|---|--|
| NOTES:-                                                |  | APPROVED BY:-    |        | DATE:-   |  | REVISION:-   |  |
| THIS BUILDING IS DESIGNED IN ACCORDANCE WITH:- BS 5950 |  | DRAWN BY:- IAS   | CHKD:- | PROPOSED BUILDING FOR :- Rural Associates<br>Yapton Lodge<br>North End Road<br>Yapton , Arundel<br>West Sussex. BN18 0DT. |  | A: First Issue<br>B: Building Size Changed<br>C: Revised As Tel Con. With J. Carver<br>D: Additional Bases Added                         |  |
| ROOF PITCH TO BE:- 6°                                  |  | DATE:- JULY 2011 |        | SITE:- Global Technology Racing Ltd<br>Denmans Lane<br>Fontwell<br>Arundel<br>West Sussex. BN18 0SU.                      |  | 22-07-11<br>16-08-11<br>23-08-11<br>09-09-11                                                                                             |  |
| SCALE:- 1 : 75                                         |  |                  |        |   |  | BRUNEL COURT, ELCOT LANE, MARLBOROUGH, WILTS. SN8 2AZ<br>TEL:- 01672 514471 FAX:- 01672 518518<br>E-MAIL:- SALES@SCORPIONBUILDINGS.CO.UK |  |
|                                                        |  |                  |        |   |  | REVISION:- D.   |  |
|                                                        |  |                  |        |   |  | DRAWING NO:- 11190 / 1   |  |

SCORPION



BRUNEL COURT, ELCOT LANE, MARLBOROUGH, WILTS. SN8 2AZ  
TEL:- 01672 514471 FAX:- 01672 518518  
E-MAIL:- SALES@SCORPIONBUILDINGS.CO.UK