


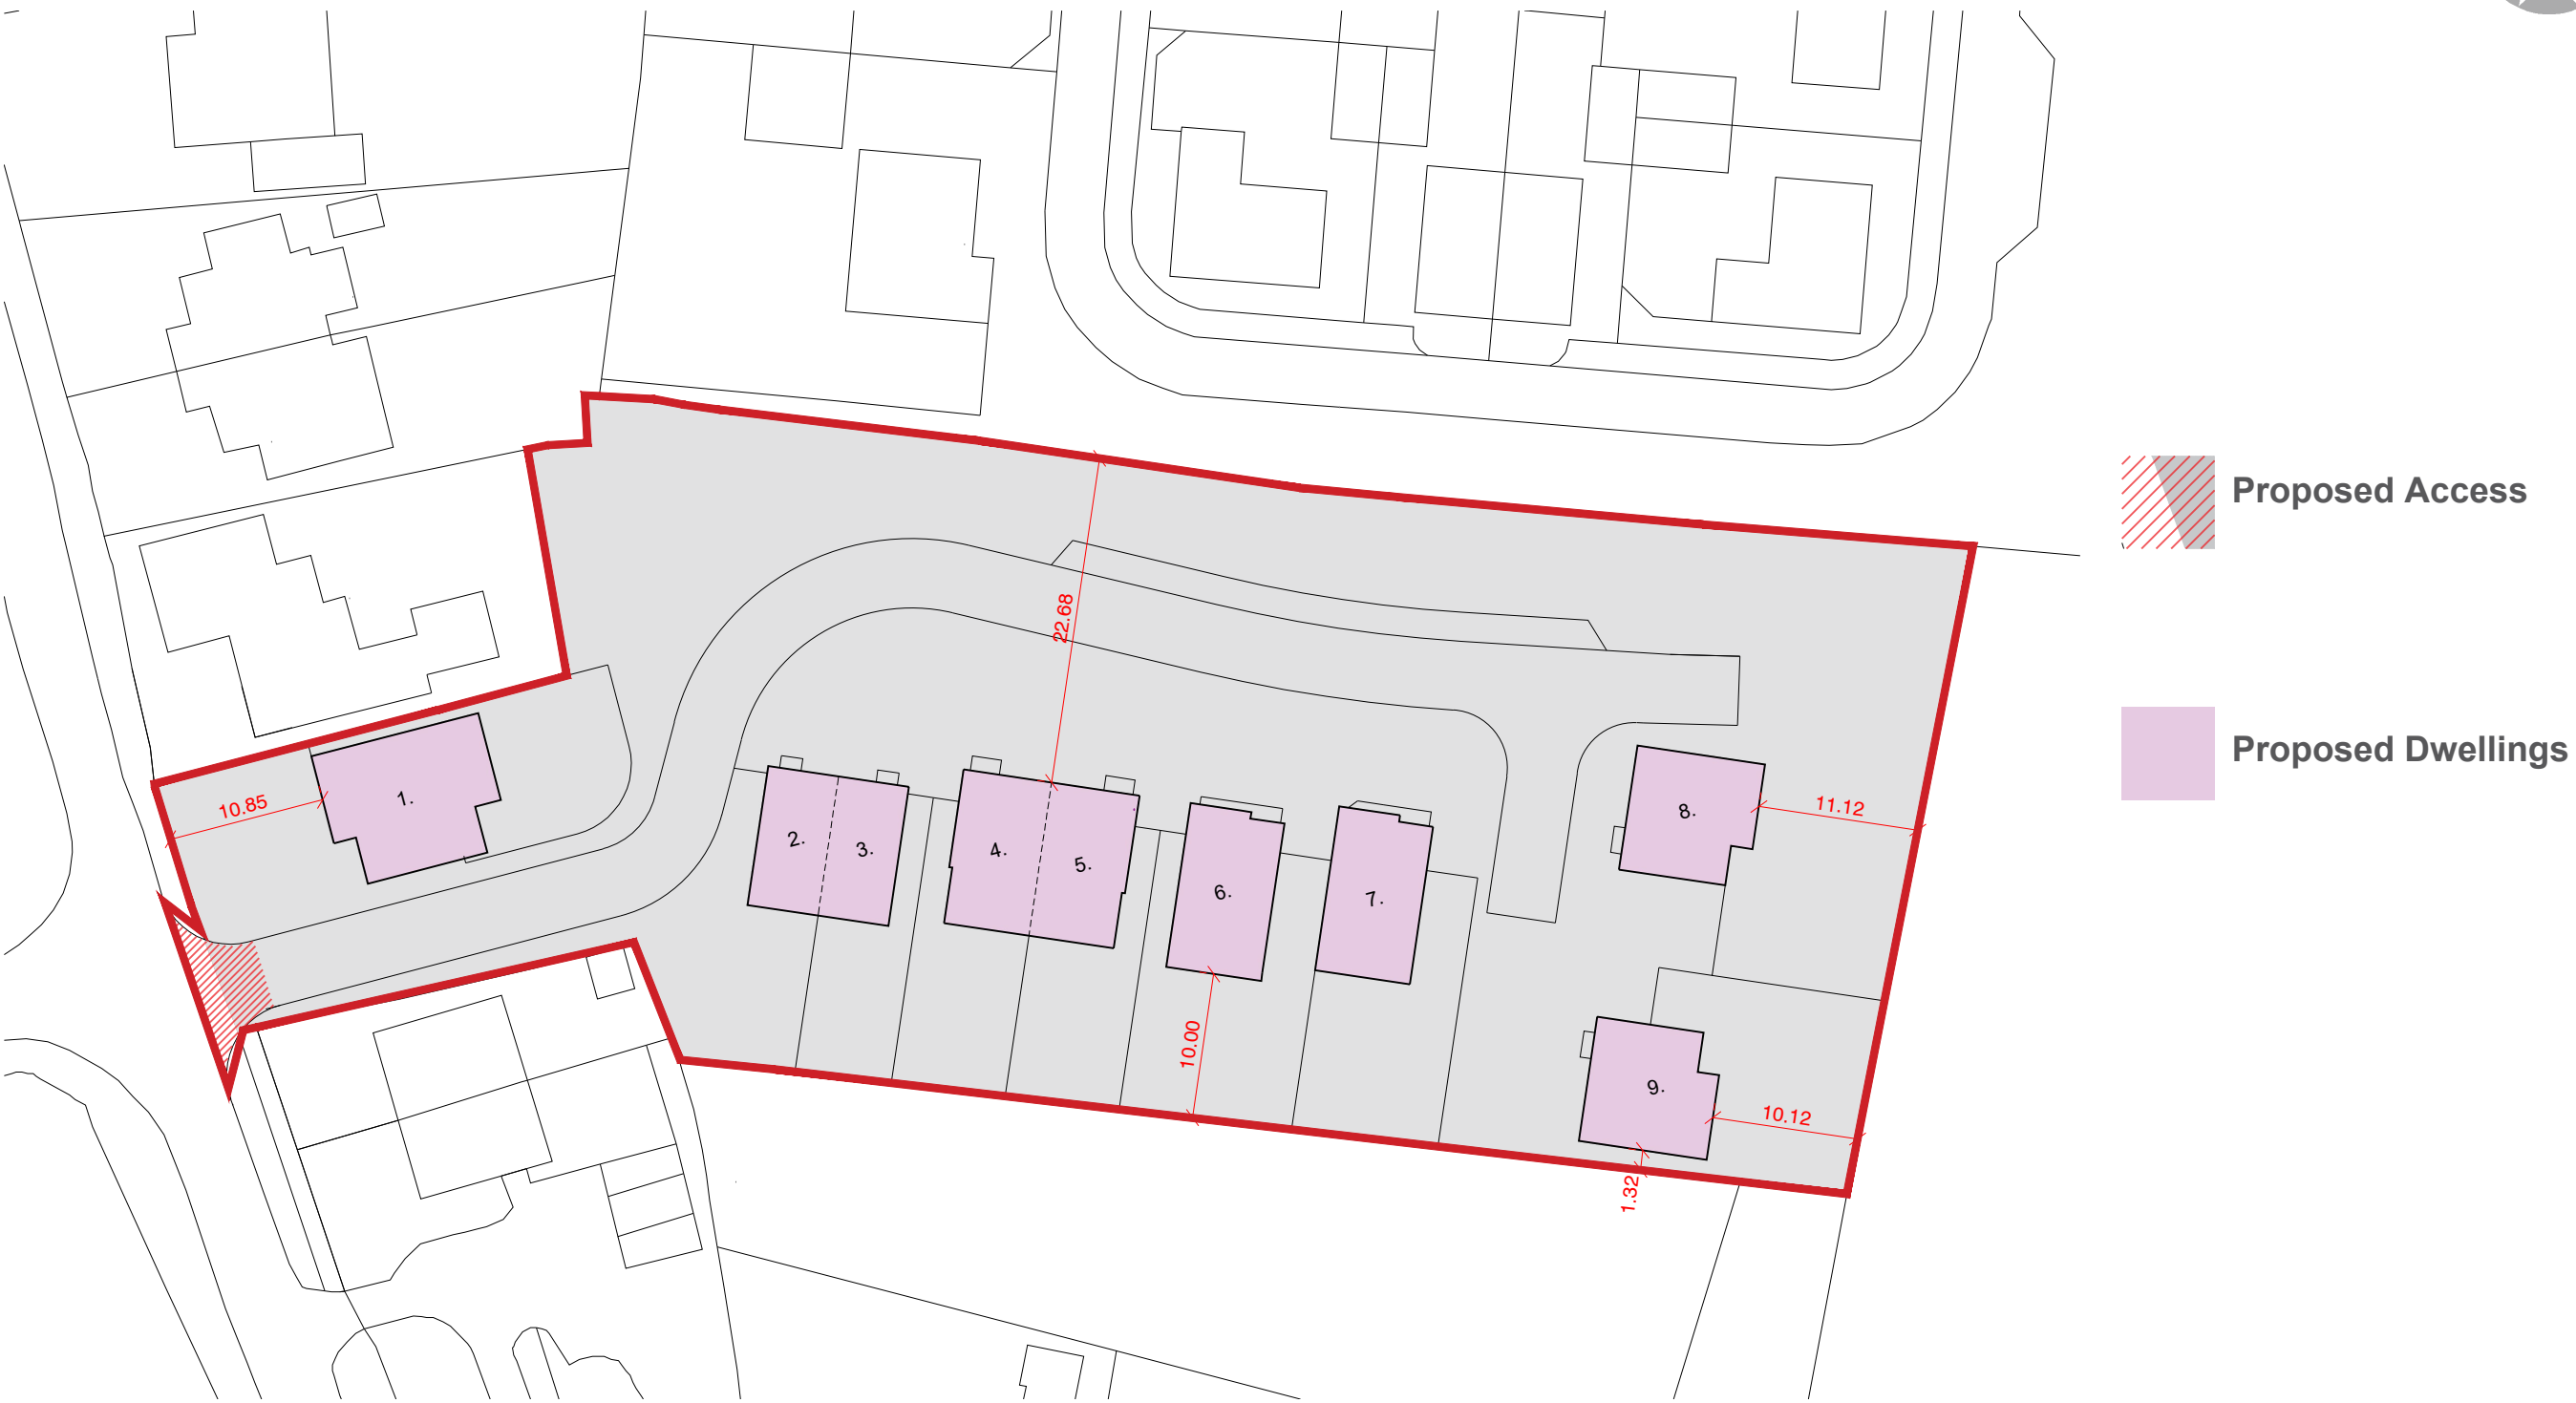

Proposed Block Plan 1:500@A3