



1. Drawing to be viewed
2. For details of site LLD 1680-ARB
3. Location of service should develop

PLA

Item	Description
------	-------------

2	Planning Issue
1	Planning Issue
0	Draft Issue



Project title


Springfield
Hook Lane,

Drawing title

Scale
1:250@A1

Drawing No
11 D1680

CAD Filename
LLD1550-CAD-ARB

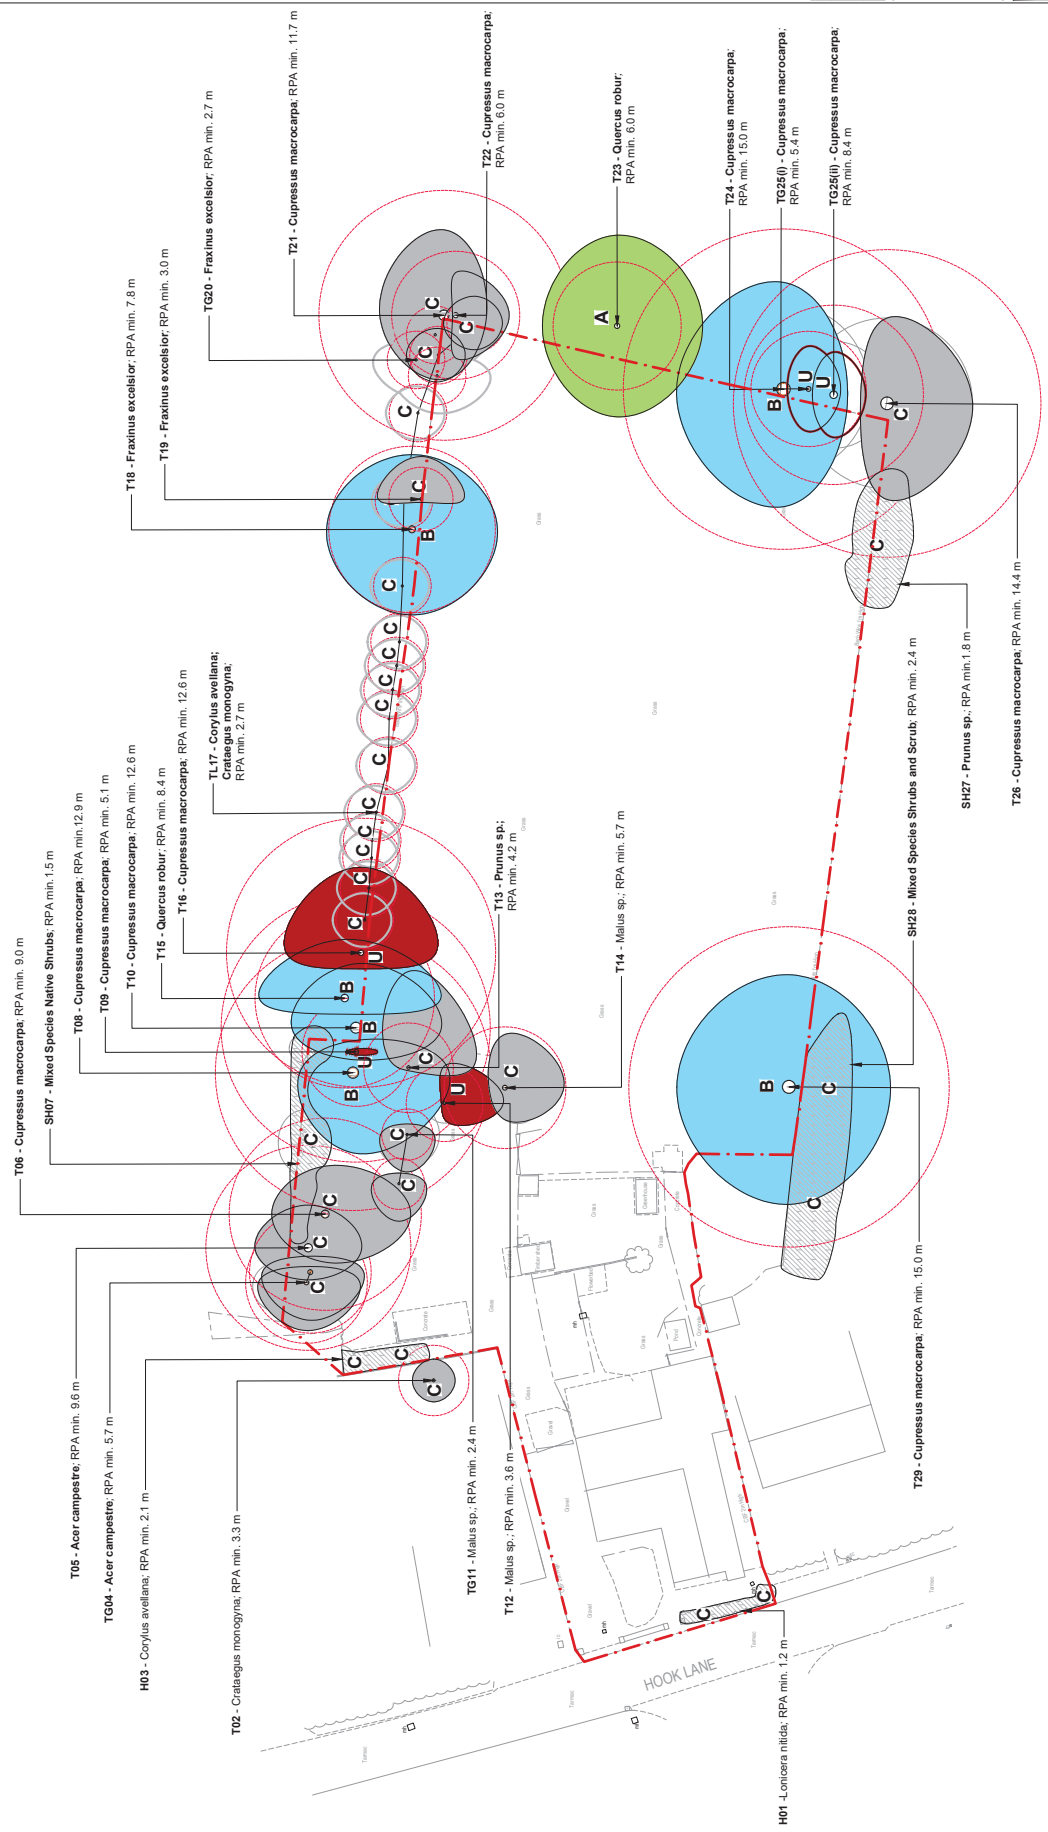

Tree Constraints Plan
Springfields, Hook Lane, Aldingbourne, West Sussex