


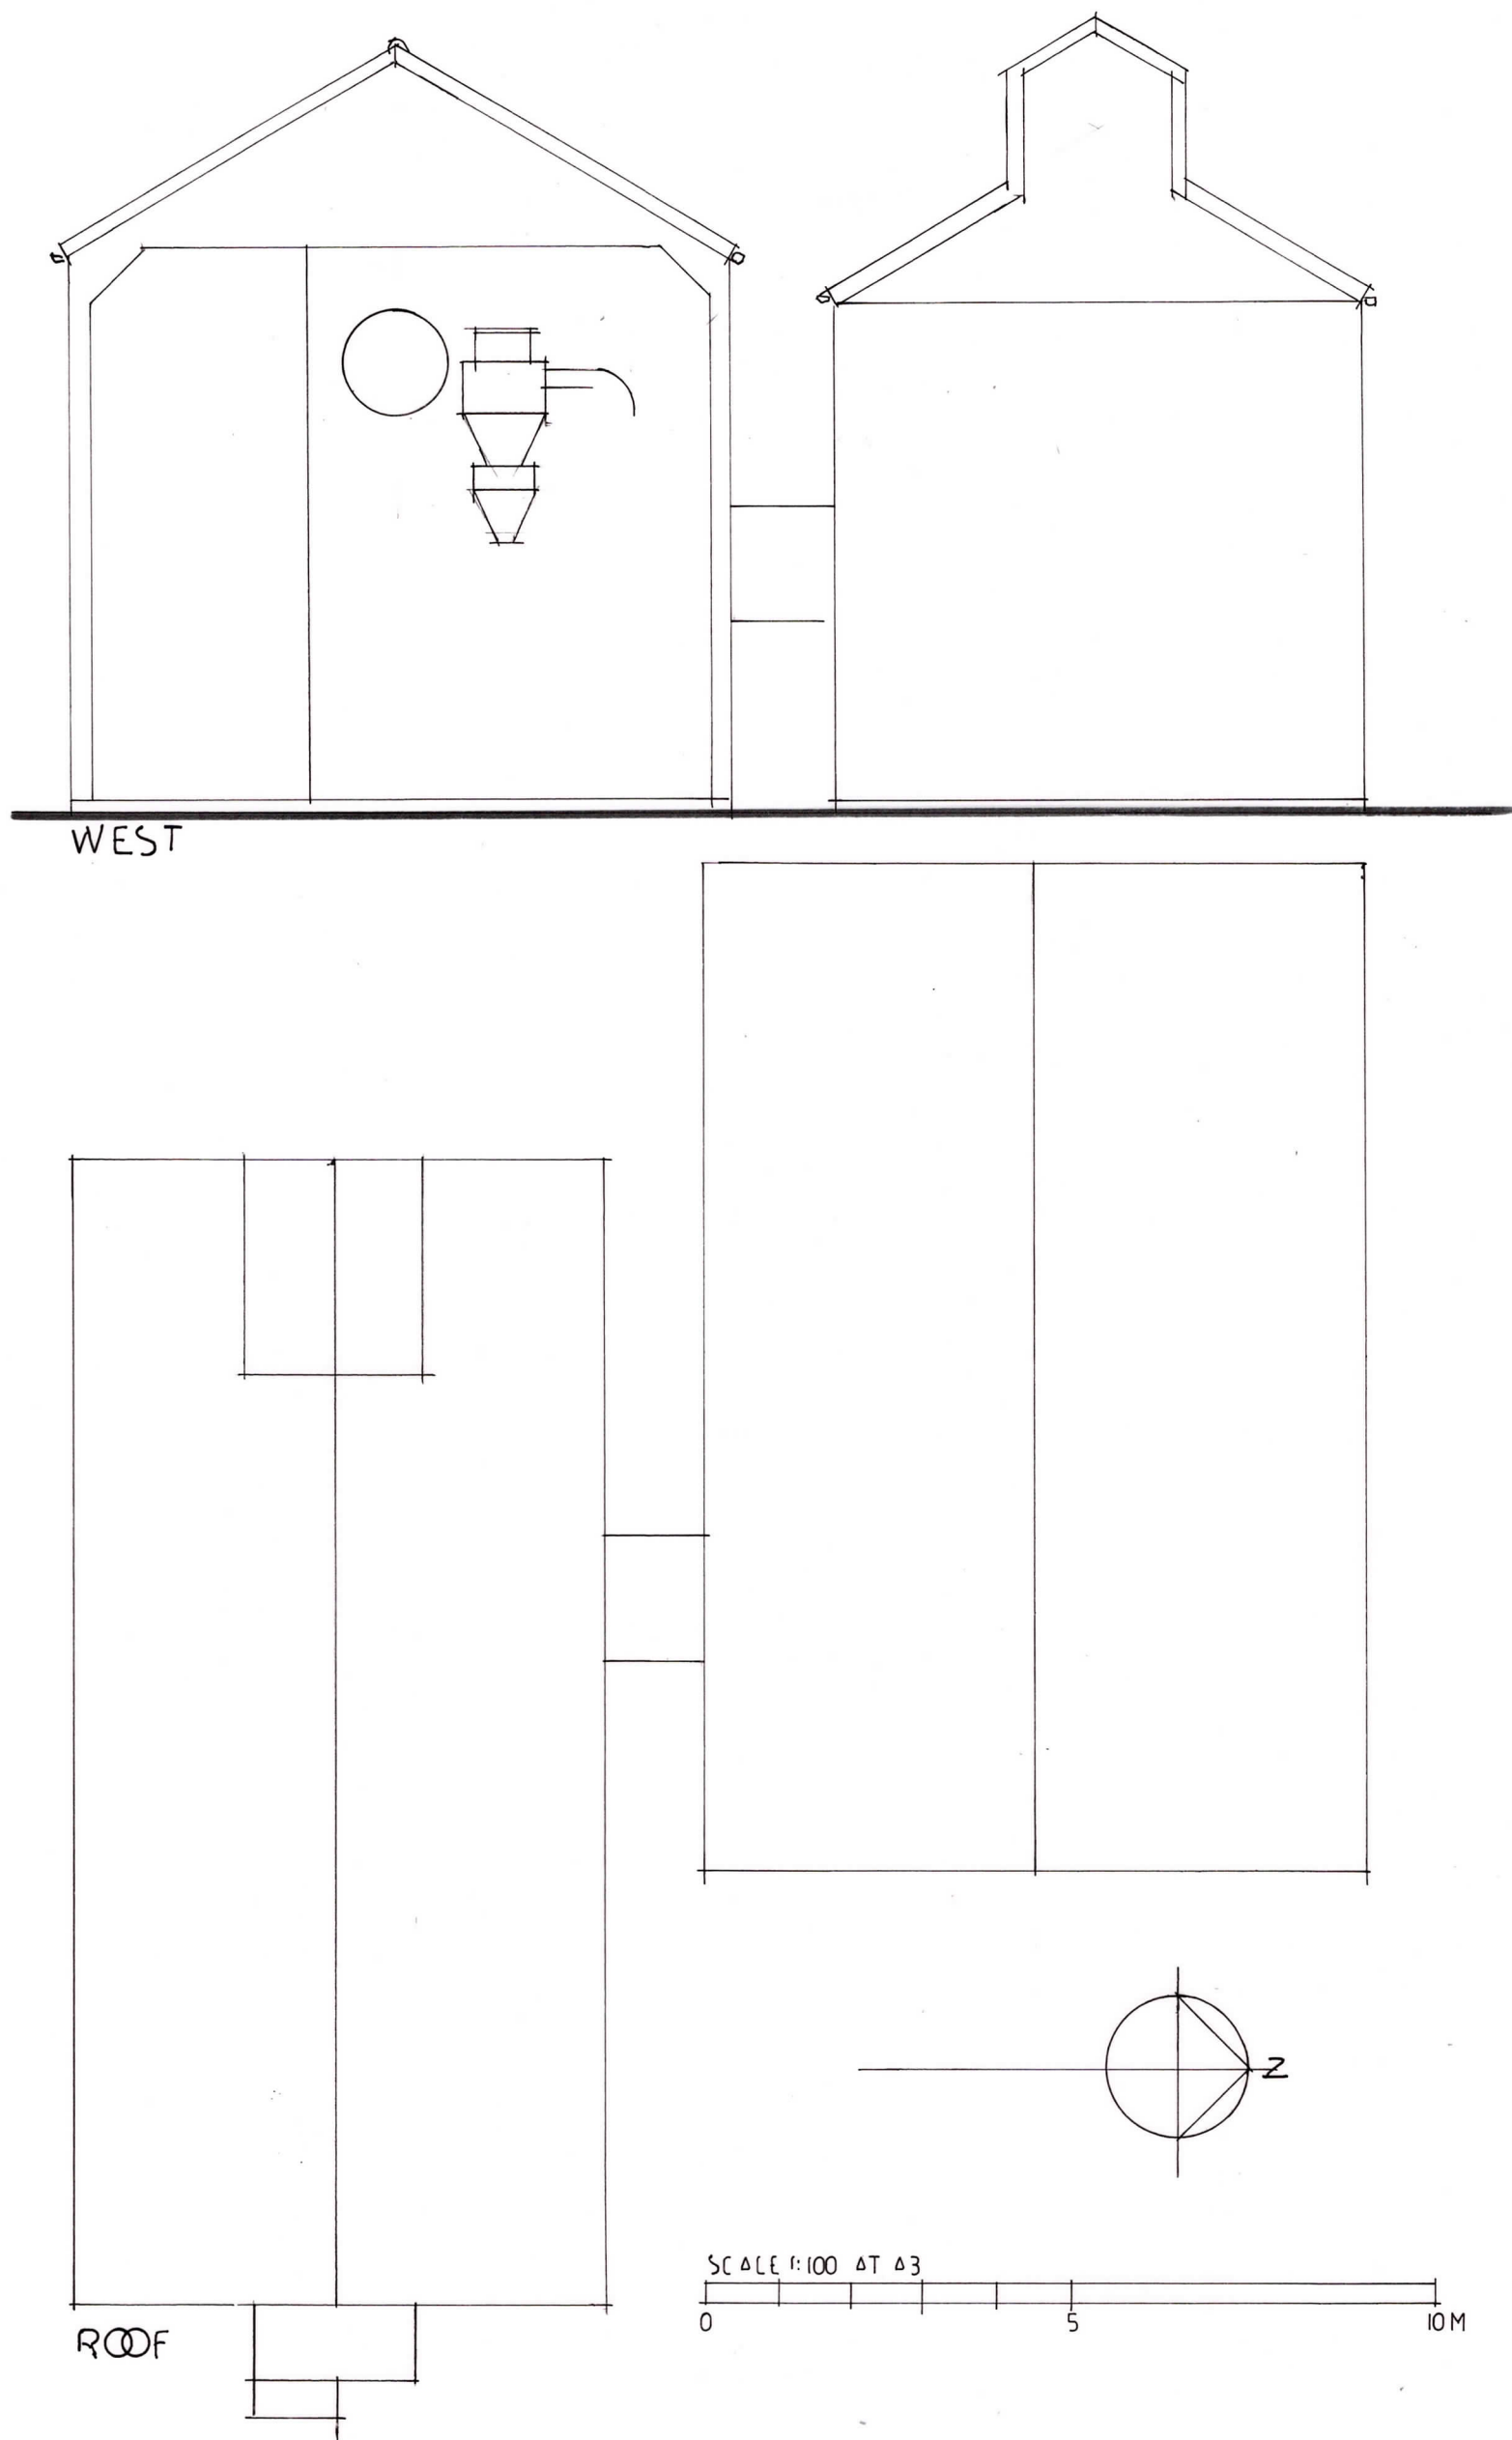

**RJCA Chartered Architects**  
 The White House, 2 Lavant Road  
 Chichester, West Sussex PO19 5RQ  
 Tel: 01243 779600  
 Mobile: 07973435493  
 Email: rjcatkinson@btinternet.com

**Project Name: Lidsey Lodge Farm**

**Drawing: Existing grain dryer barn – sheet 2 of 3**

**Drawing Number: 2020/10/02** Rev.