


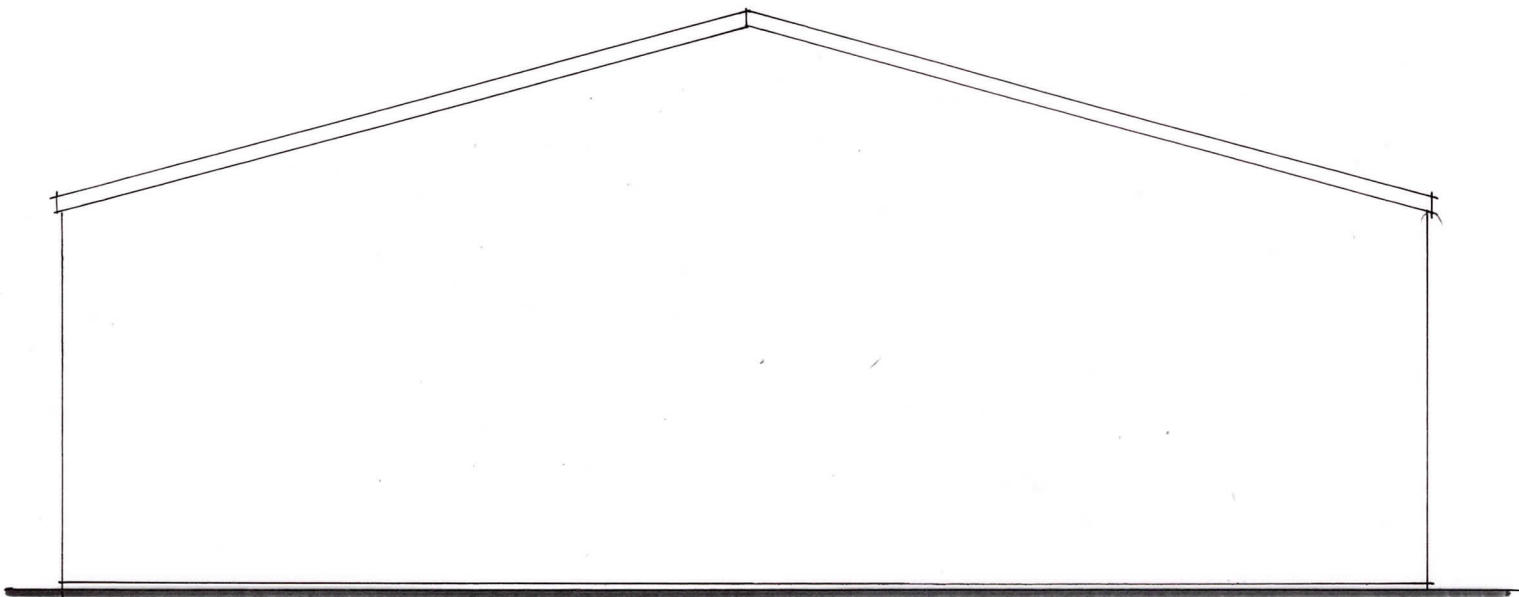


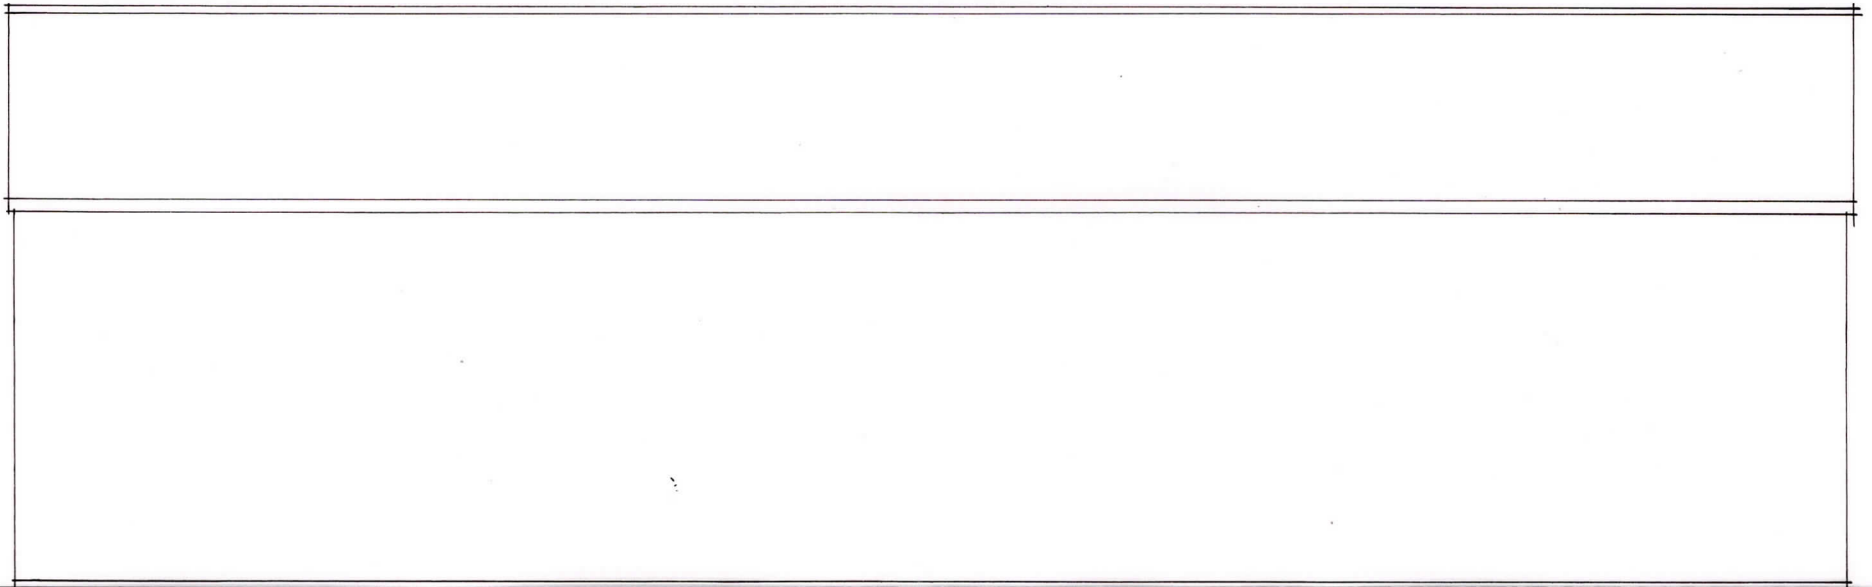

SOUTH

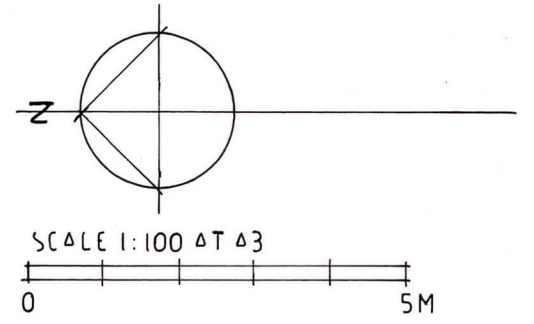

WEST

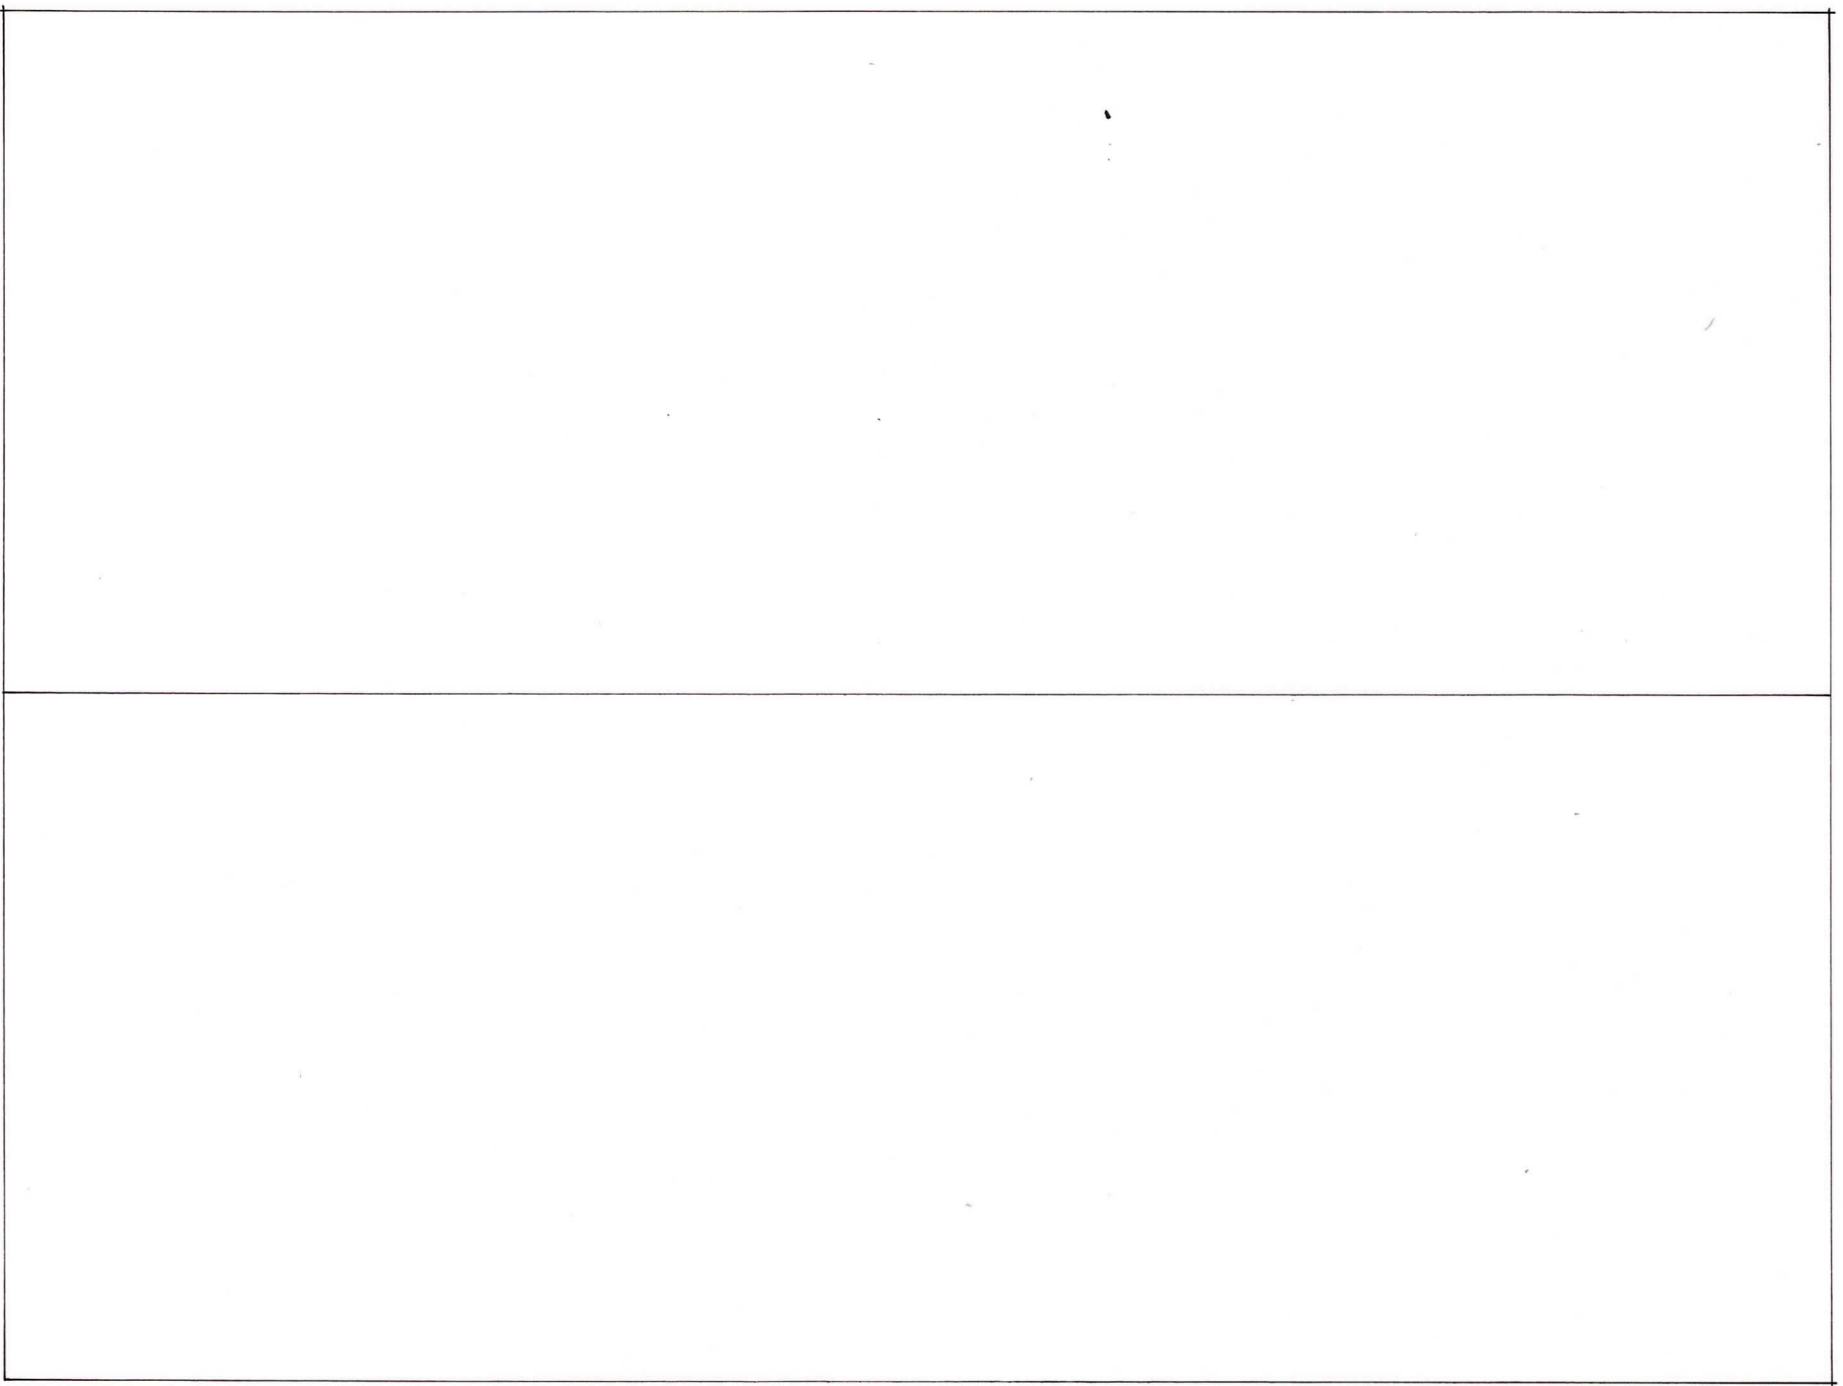

ROOF

RJCA Chartered Architects

The White House, 2 Lavant Road
Chichester, West Sussex PO19 5RQ

Tel: 01243 779600

Mobile: 07973435493

Email: rjcatkinson@btinternet.com

Project Name: Lidsey Lodge Farm

Drawing: Existing storage barn 2 – sheet 2 of 2

Drawing Number:

2020/10/07

Rev.