


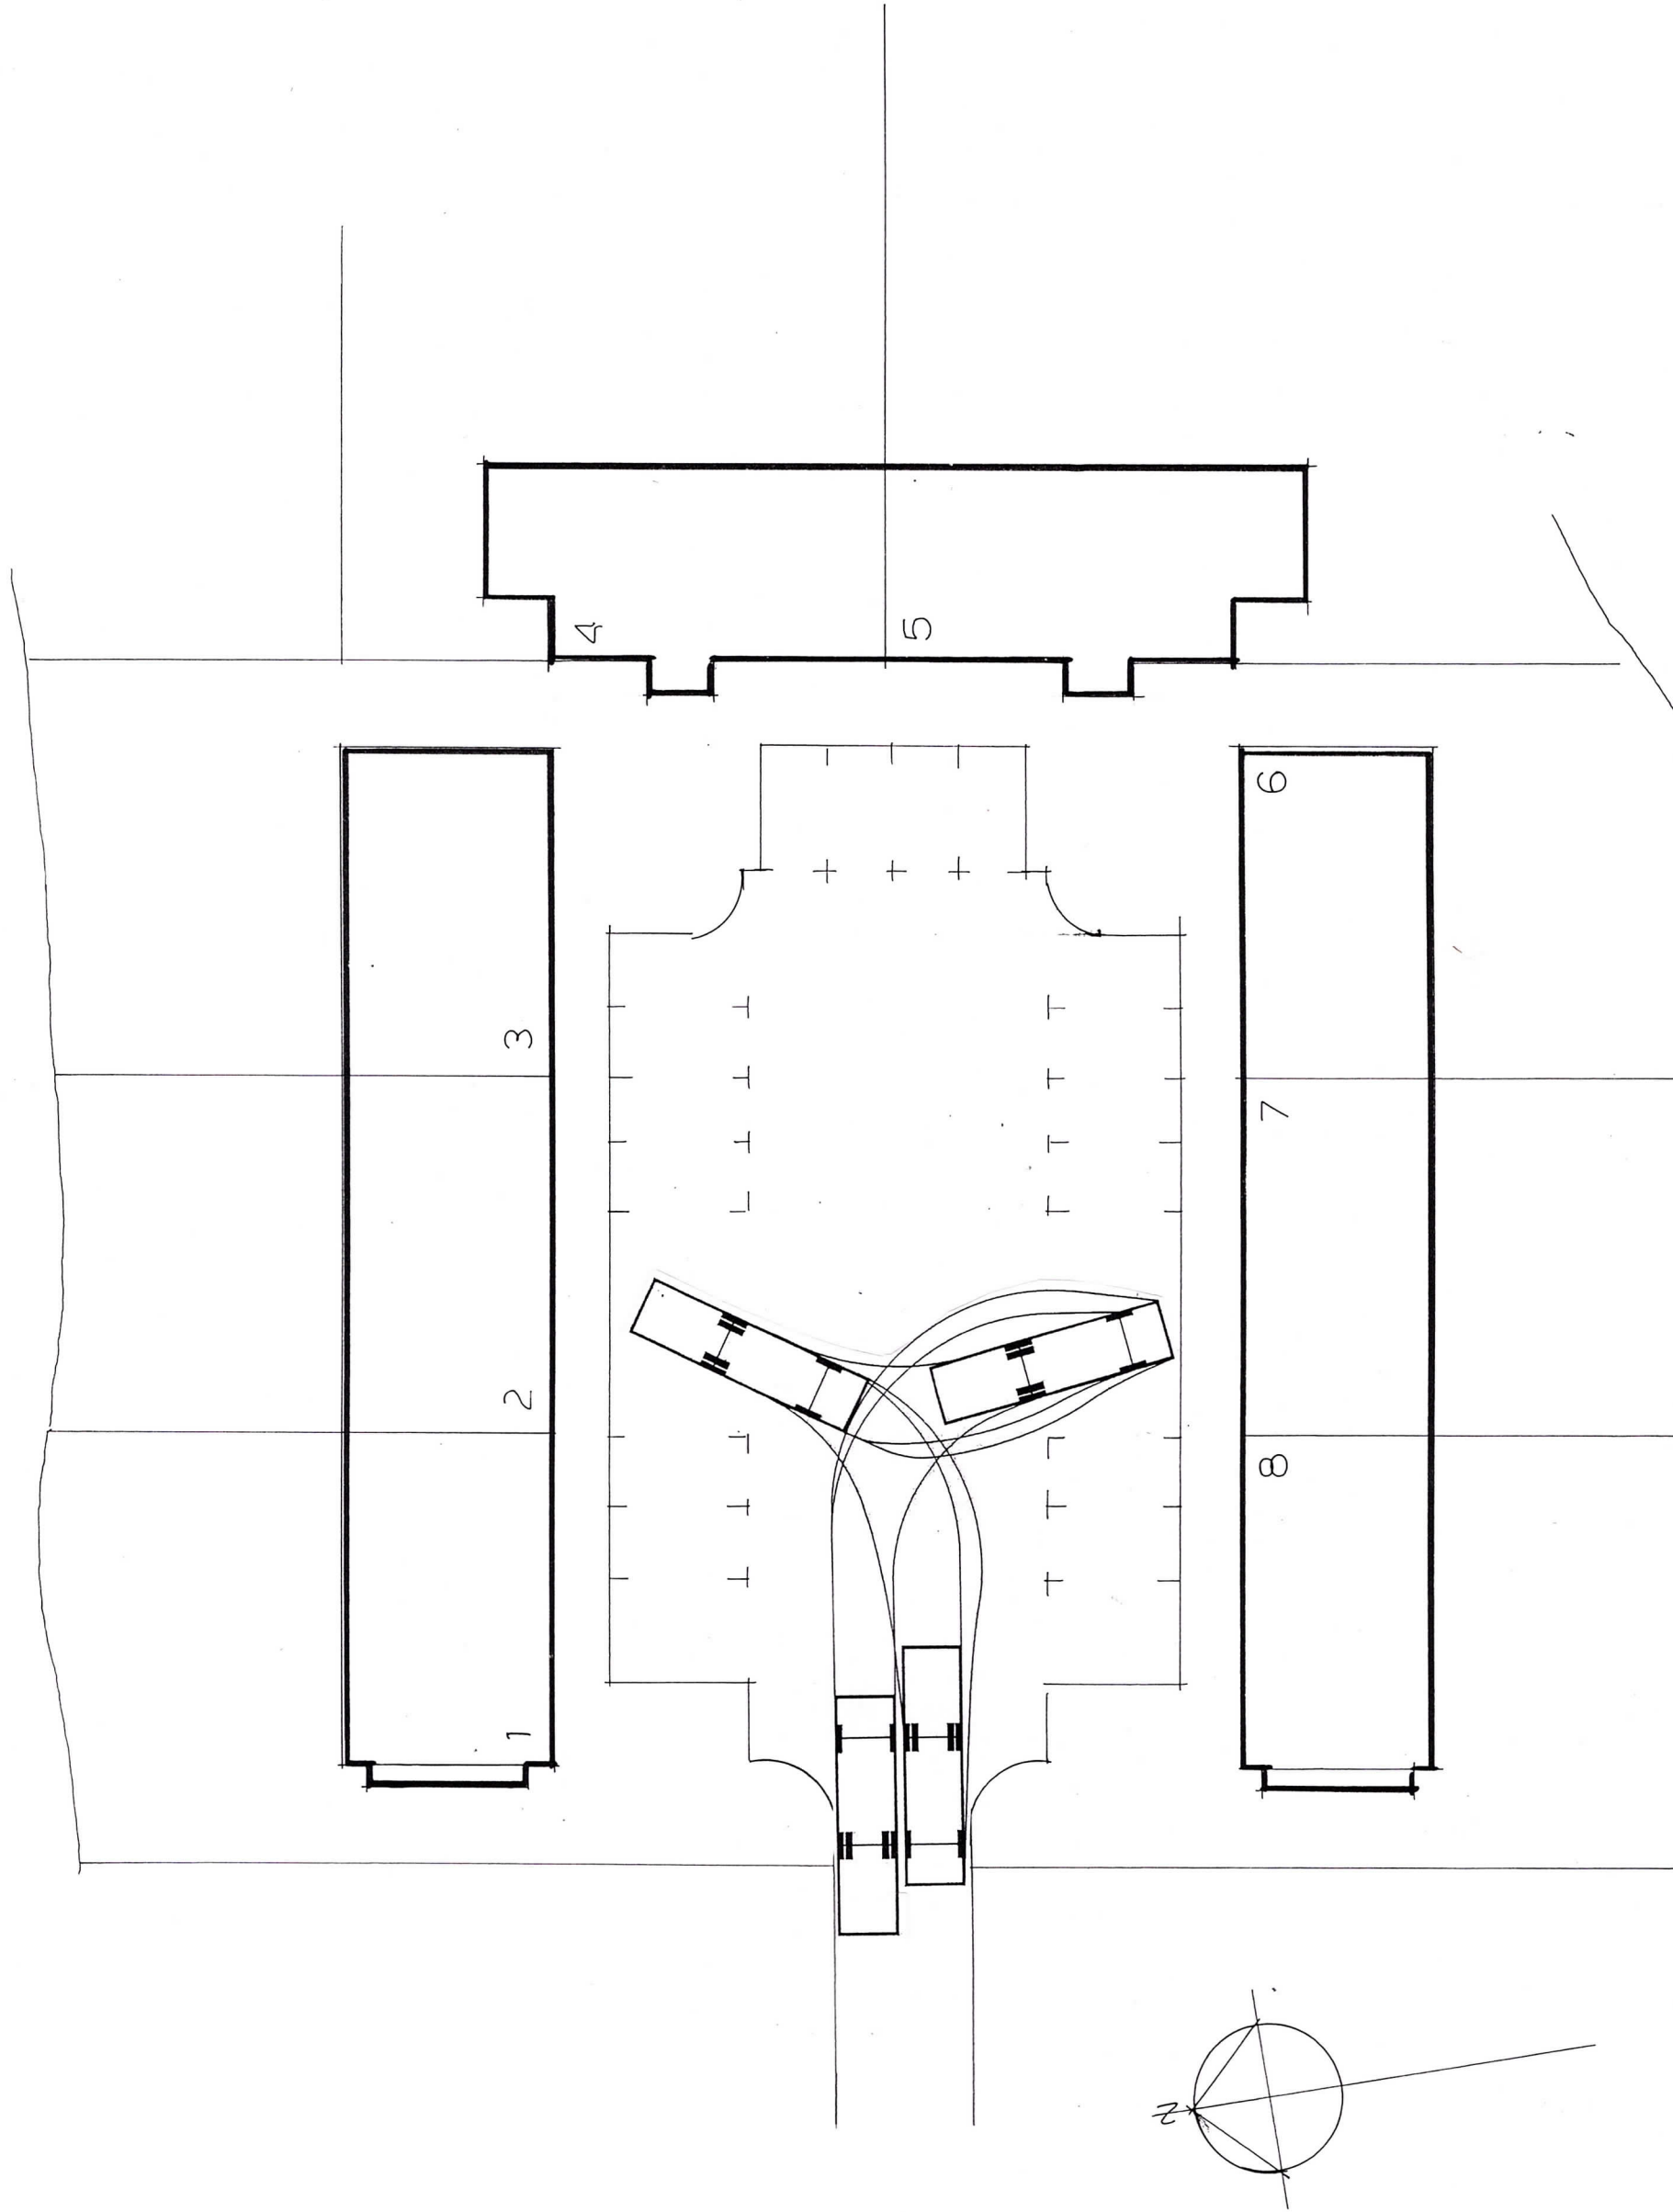

scale 1:250 at A3



RJCA Chartered Architects

The White House, 2 Lavant Road
Chichester, West Sussex PO19 5RQ

Tel: 01243 779600

Mobile: 07973435493

Email: rjcatkinson@btinternet.com

Project Name: Lidsey Lodge Farm

Drawing: Swept path tracking – fire appliance

Drawing Number: 2020/10/12 **Rev.**