


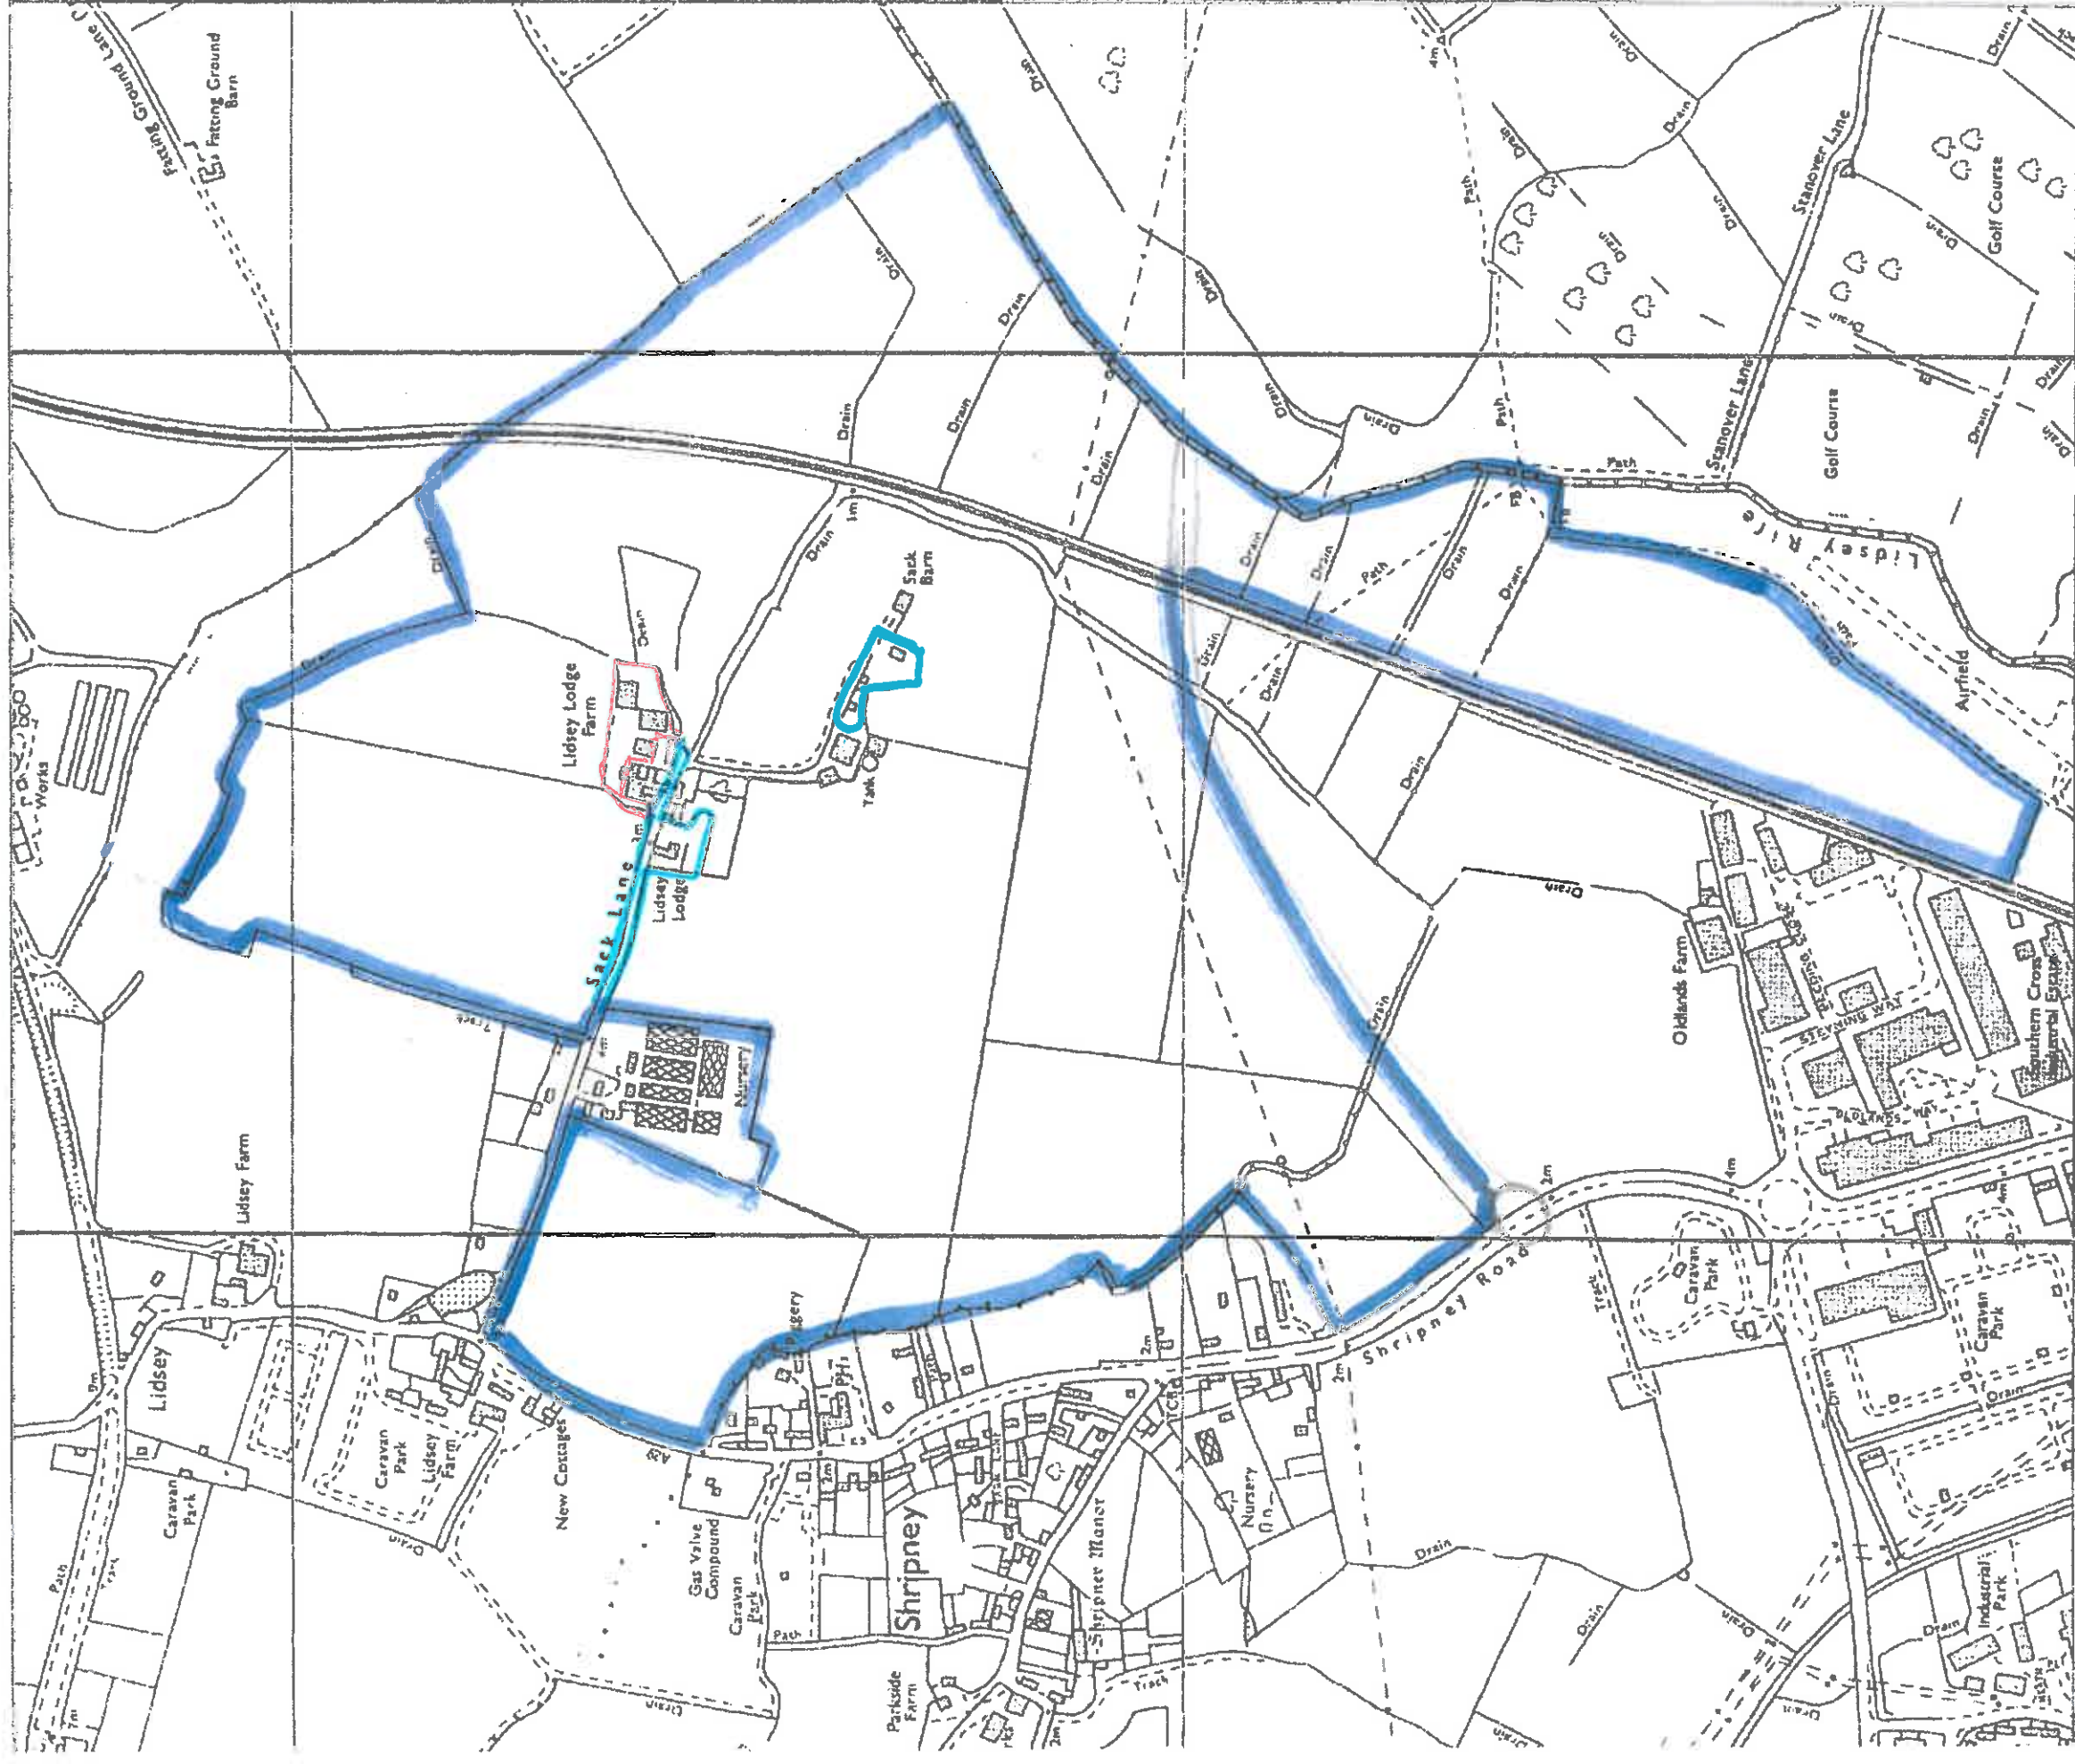

produced from Ordnance Survey digital map data with permission of the Controller of Her Majesty's Stationary Office, © Crown Copyright

Company		Scale: 1: 10000	OPTIMIX
---------	--	--------------------	---------