


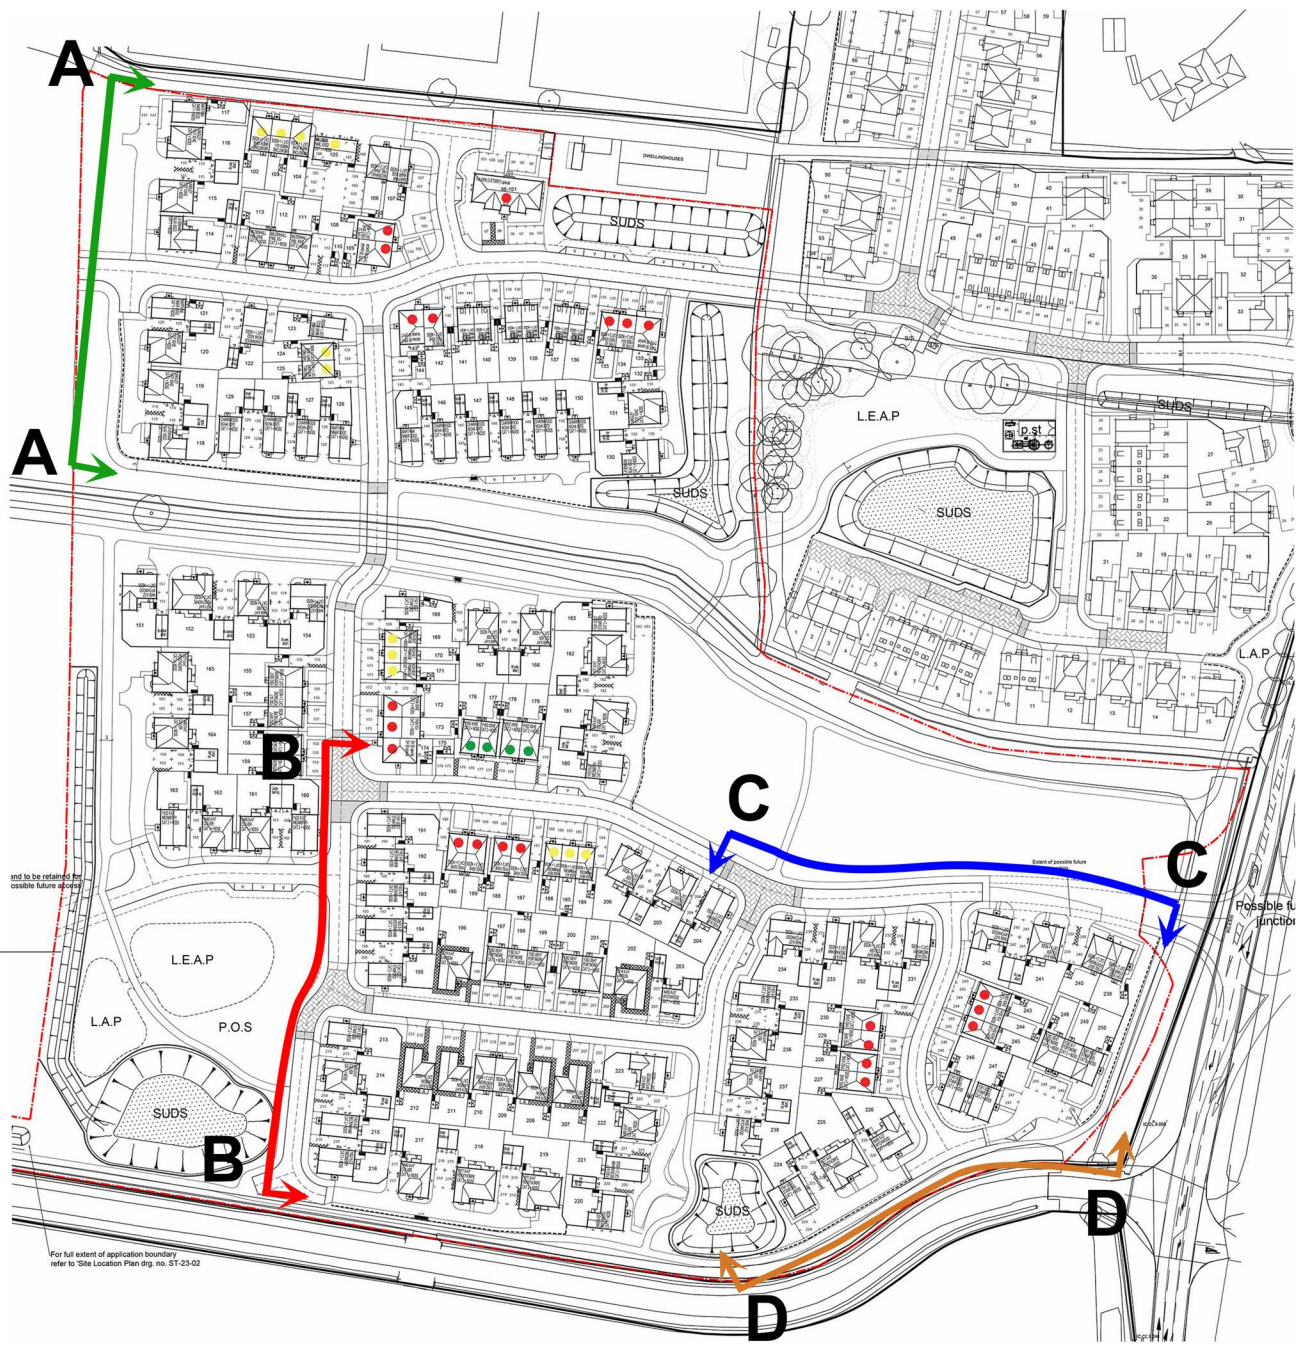

Street Scene A



Street Scene B



Street Scene C

E	Street scenes updated	SW	06-03-26
D	Street Scenes updated	SW	24-02-26
C	Street Scenes updated	SW	12-01-26
B	Street Scenes updated	SW	30-04-25
Revision :	A	Street Scenes updated	SW 17-02-25

Site Name : Lidsey Road - Woodgate - Phase 2

Drawing Title: Street Scenes

Drawing Number: ST-23-12E

Date: 11/02/2025

Scale: 1:200

Drawing By: SW



Street Scene D

To be read in conjunction with drg.no. ST-23-01X Planning Layout

