
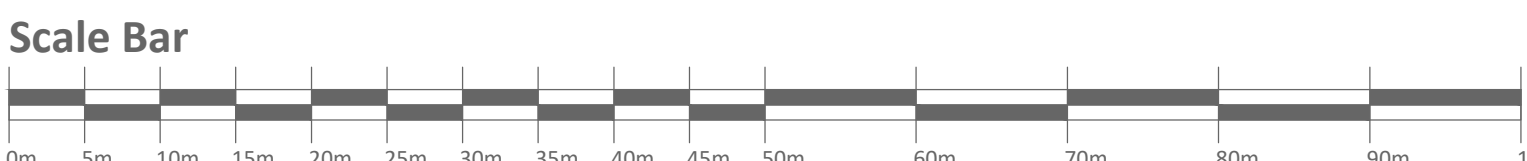


Disclaimer
Images, layouts and plans are intended for illustrative purposes only and should be treated as general guidance only.
Plans and layouts including parking arrangements, used if affordable housing, community buildings, play areas and public open spaces may change to reflect changes in the planning process for the development. Please speak to your Solicitor to whom full details of any planning consents including layouts and plans will be made available.
Plans, layouts and landscaping are not intended to form part of any contract or warranty unless specifically incorporated in writing into the contract.
The name of this development is a marketing name only and may not be the designated postal address, which may be determined by The Post Office.

When printing to scale, please ensure that your printer settings are set to Page Scaling: None.
Do not allow any 78 to page settings in this will alter the scale of the drawing. You can set the scale bar or grid to show the printed drawing.

EV Charging points:

- Wall mounted charging point
- Column charging point

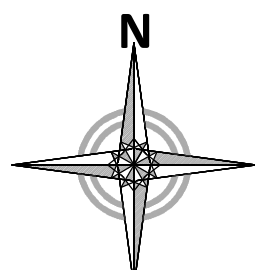

Rev	Description	Date	Drawn	Chk'd
EV Charging Plan				
Project:		Udemy Road Woodgate		
Client(s):		BDW Southampton		
Drawg No:		ST-23-19	Rev:	
Scale:		1:500 @ A0	Date:	13/03/2026
Drawn By:		SW	Checked By:	

GROUP

URBAN
DESIGN

BARRATT DEVELOPMENTS PLC

Barratt House, Forest Business Park, Cartwright Way, Bedford MK43 1DF | 01530 276278