


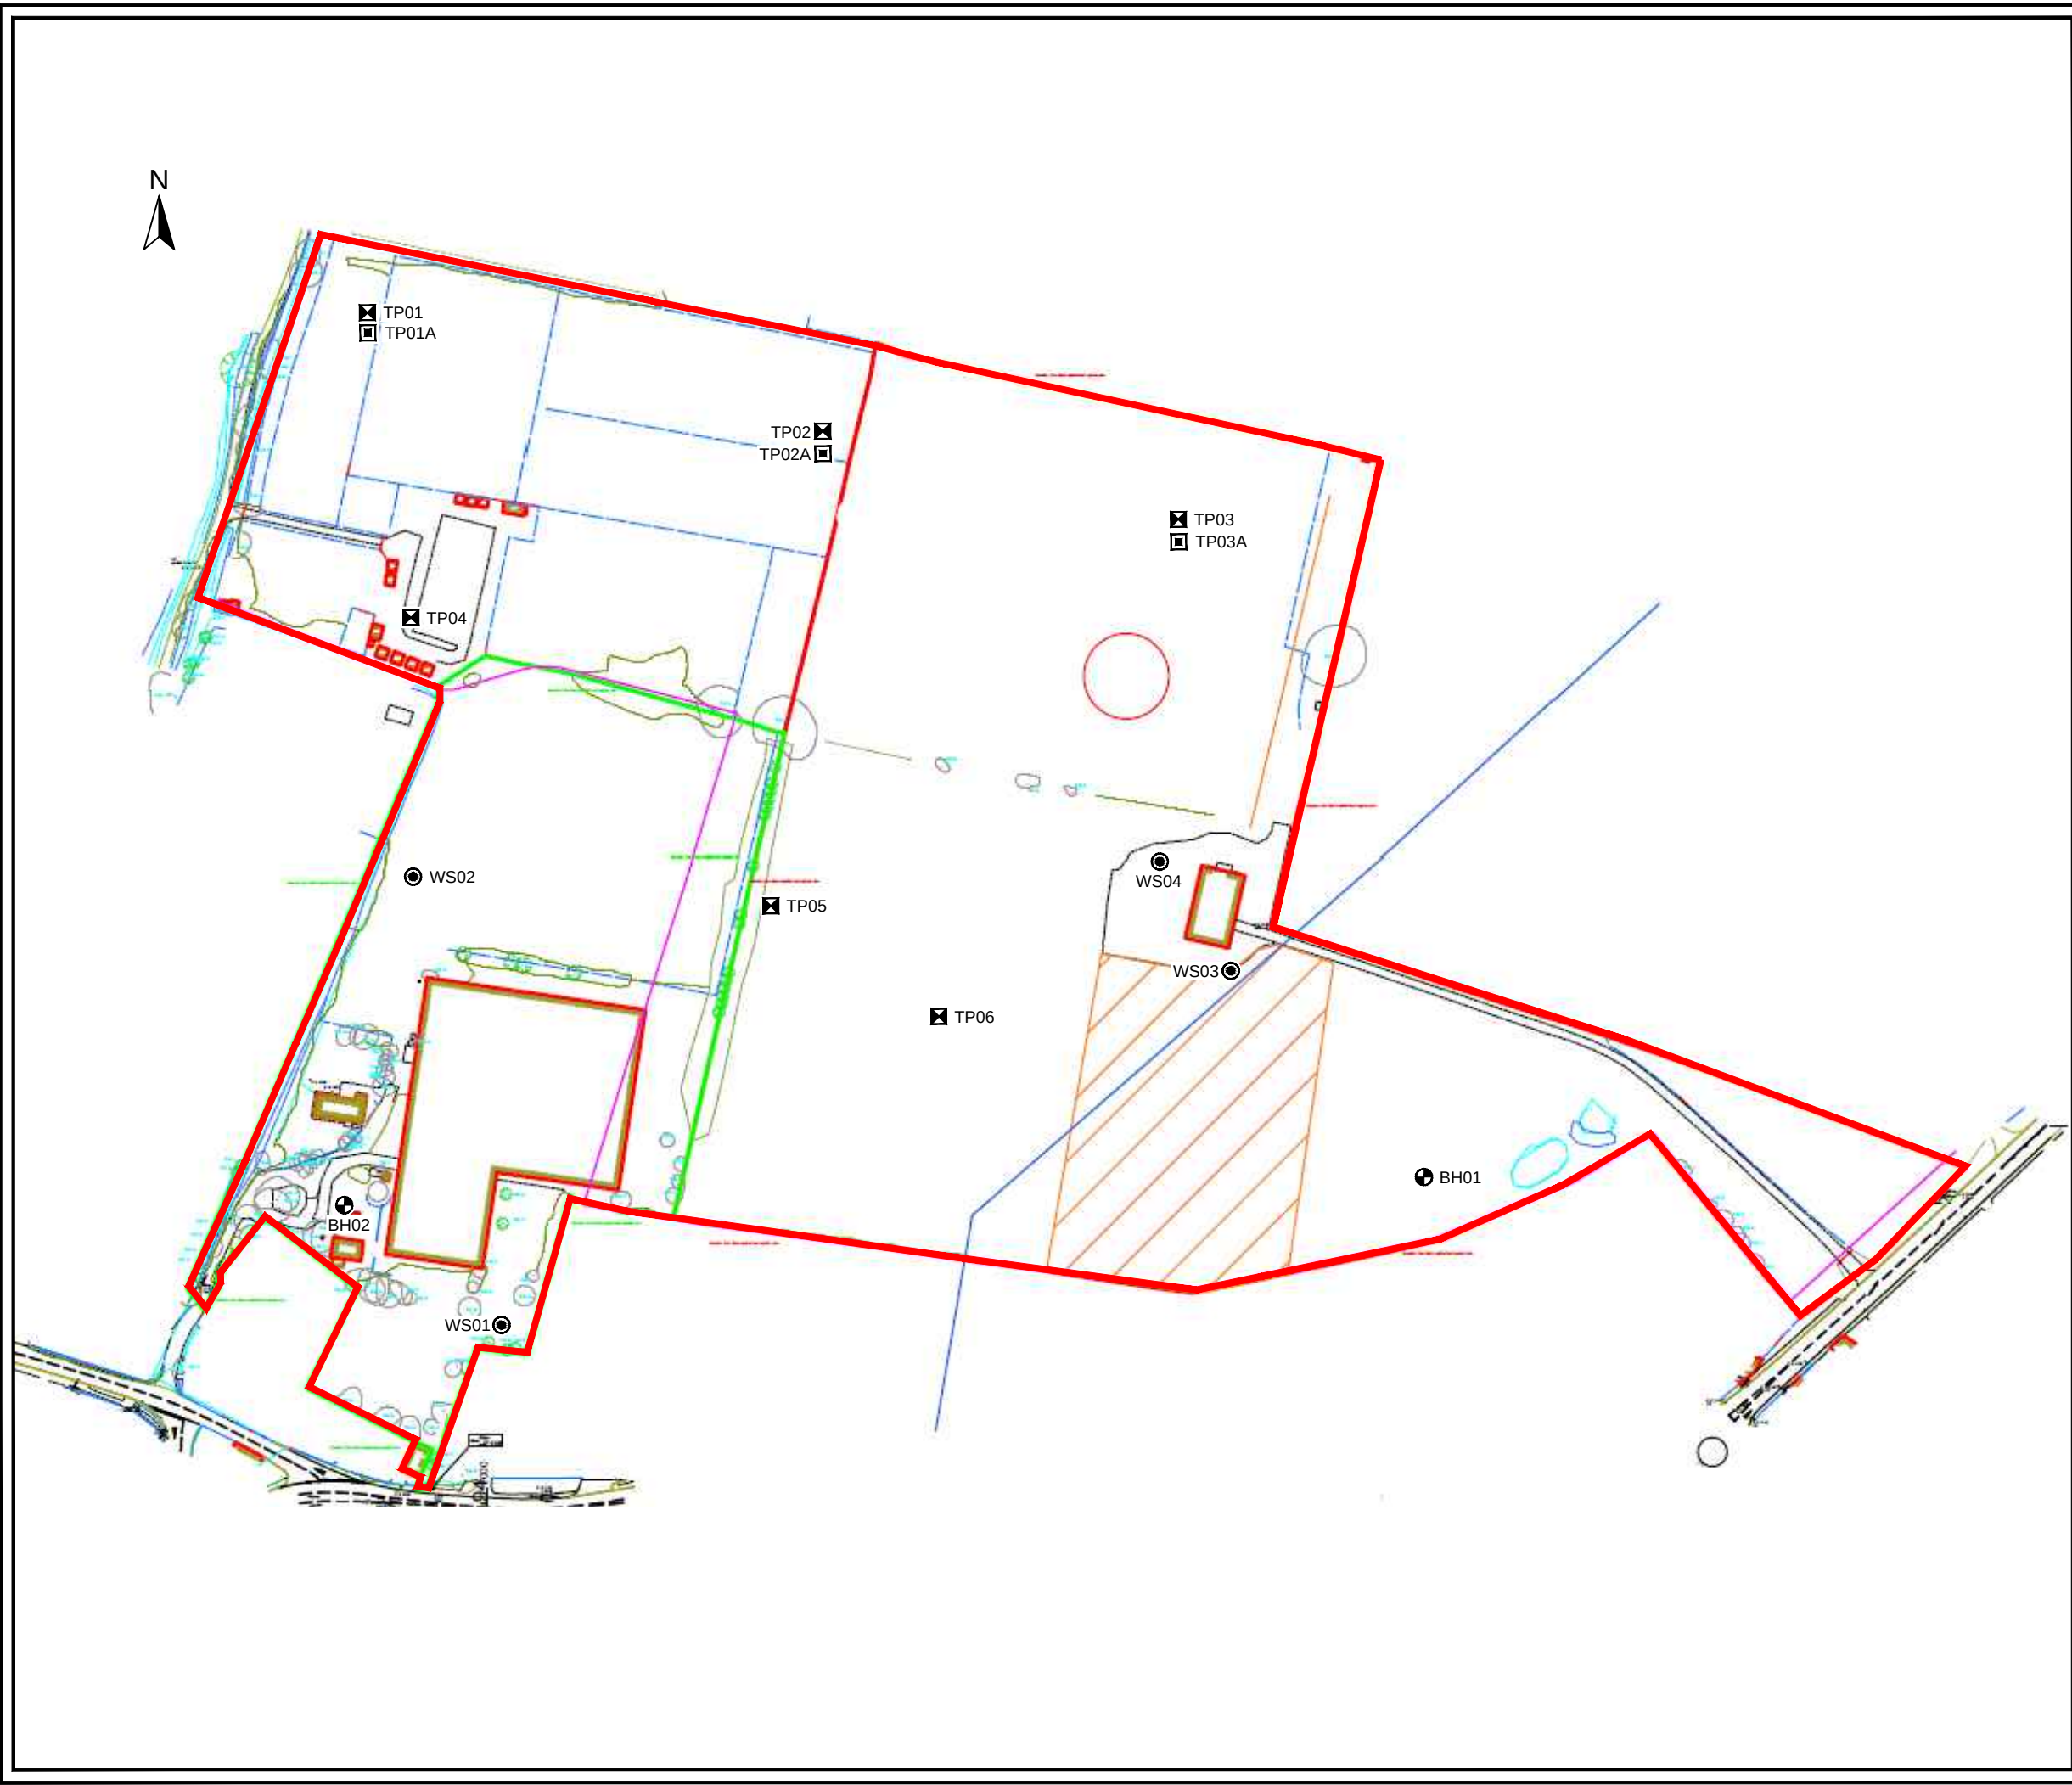

LEGEND

- ☒ Trial Pit Location
- ⊕ Borehole Location
- ⊙ Window Sample Location
- ▣ Soakaway Location

00	30.09.2015	-	JH	TJ	-
REV	DATE	DESCRIPTION	BY	CHD	APR
DIMENSION		SCALE	ORIGIN SIZE		
m		NTS	A3		

STRUCTURAL SOILS

The Old School
Stillhouse Lane
Bedminster
Bristol BS3 4EB

Tel: 0117 947 1000
ask@soils.co.uk
www.soils.co.uk

CLIENT	
Bellway Homes Wessex	
PROJECT	
Nyton Road, Westergate	
TITLE	
EXPLORATORY HOLE LOCATION PLAN	
JOB NO	FIGURE
730794	2
DRAWING STATUS	REV
-	00
SCALE BAR	