


NOTES:

1. Do not scale from this drawing.
2. All dimensions in metres and all levels relate to site datum.
3. This drawing is to be read in conjunction with all other engineering drawings. Any discrepancies shall be reported to MJA Consulting Engineers.
4. The level and location of all existing services shall be verified on site by the Contractor before commencing any construction work.
5. All adoptable works to be checked by the Water Authority Inspector.
6. Sewers and drains of different diameters should be laid soffit to soffit unless otherwise specified.
7. All covers and frames shall be 150mm deep to BS.EN.124, badged SW or FW if requested.
8. Contractor must comply with all current legislation relating to CDM, Health and Safety, and COSHH.

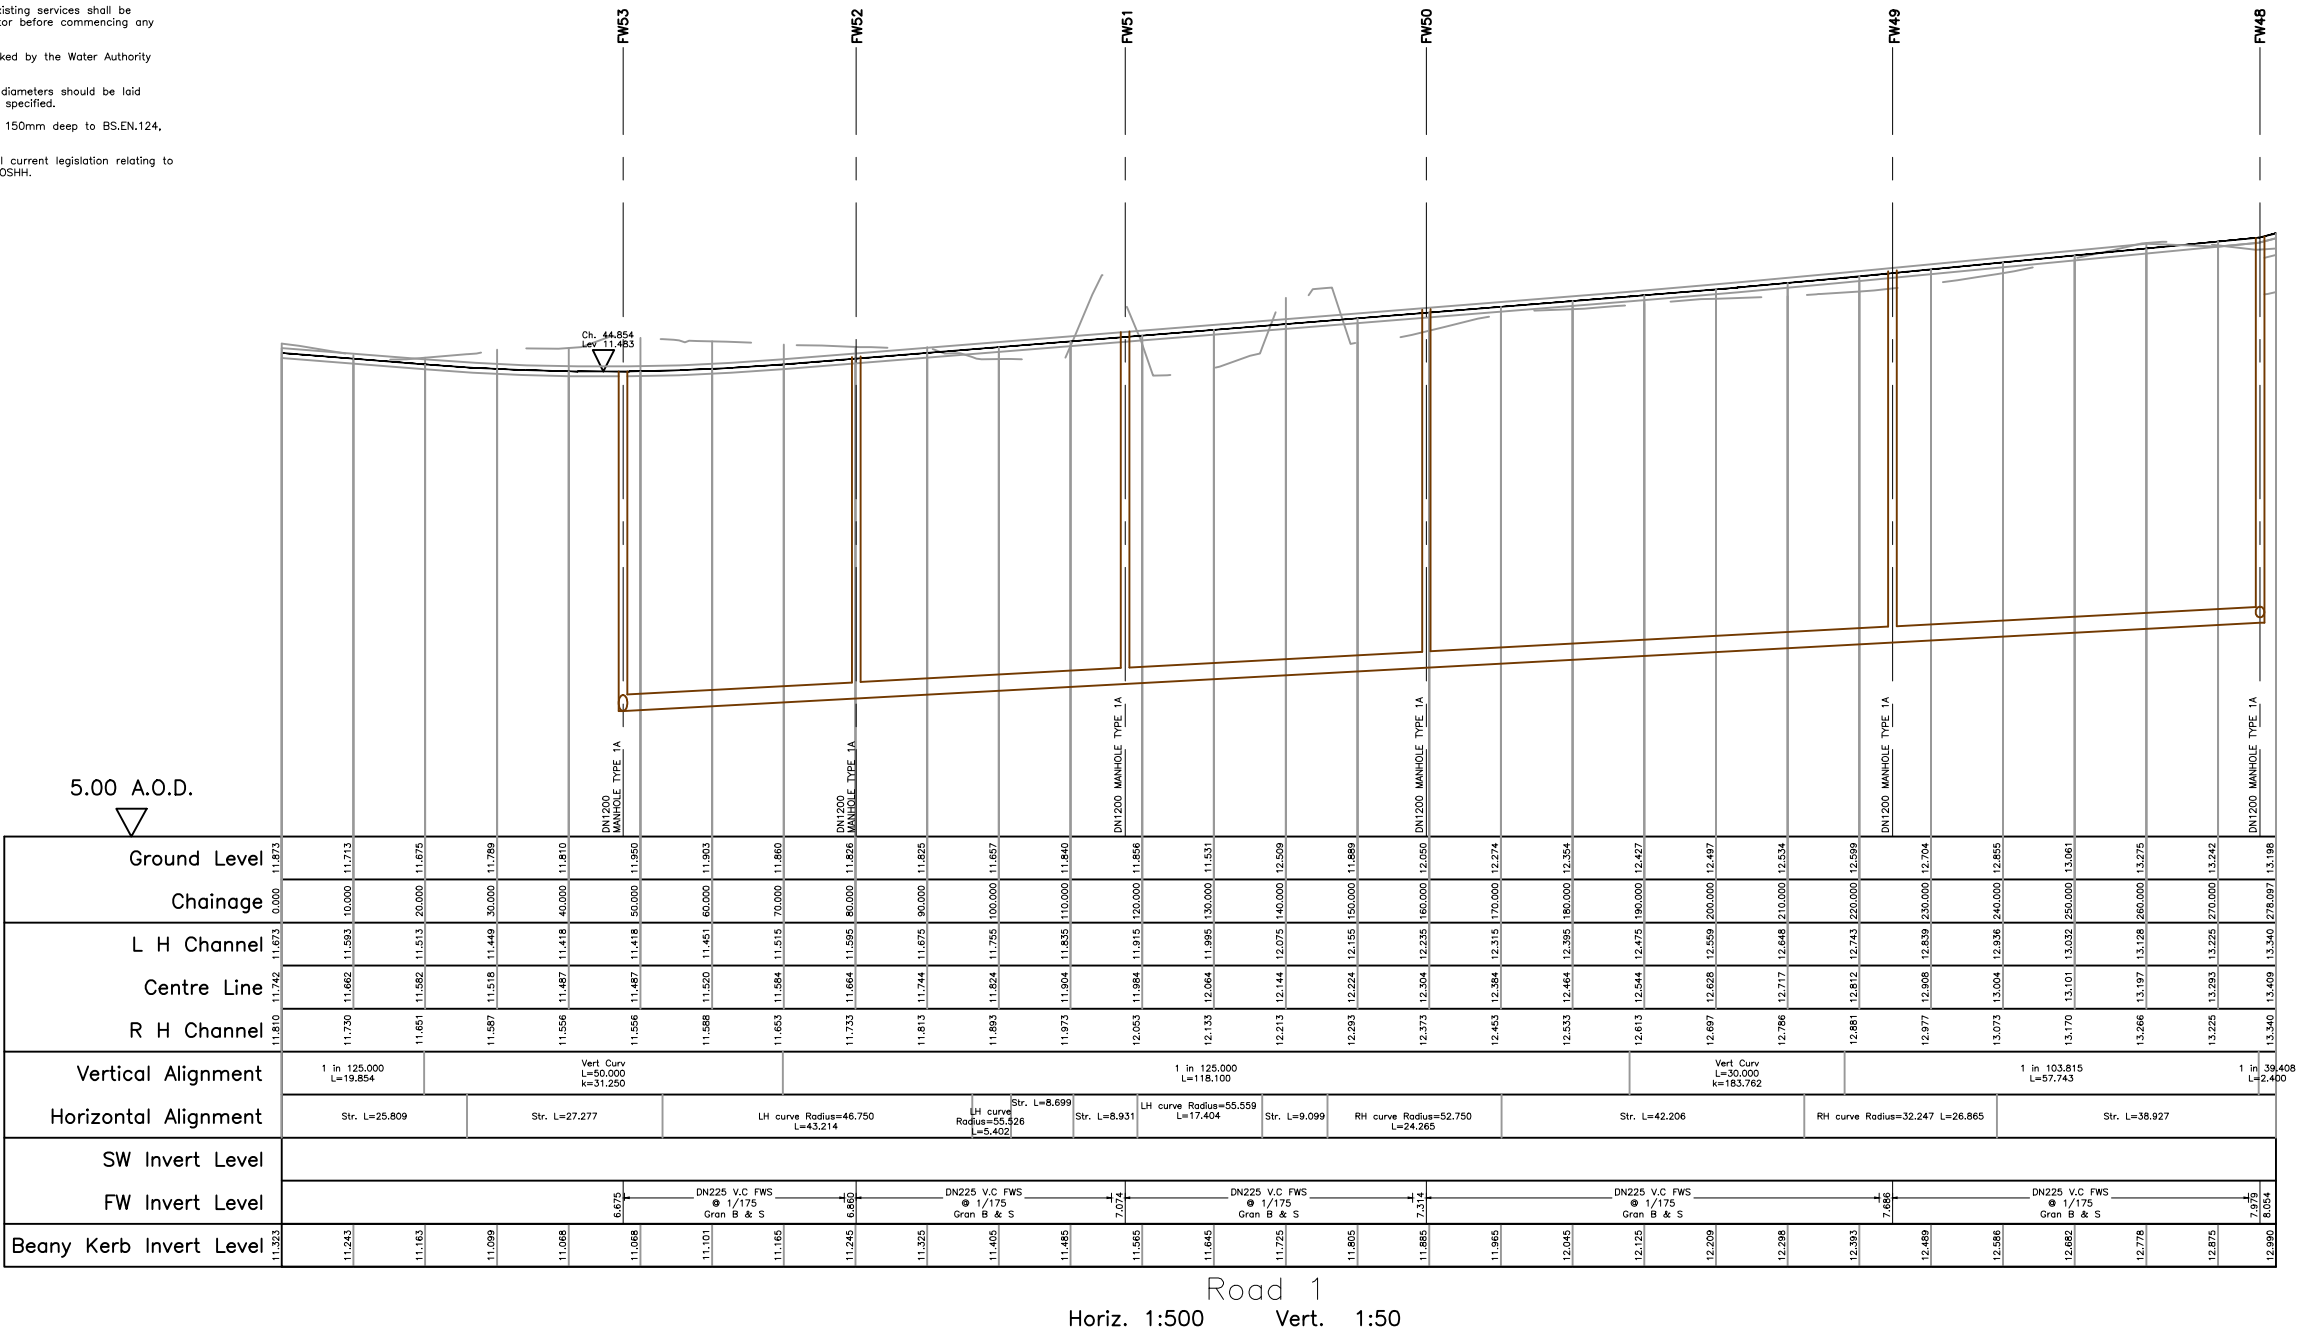

PRELIMINARY

D	09.05.18	Materials added to long sections	NB		
C	13.04.18	Updated to councils comments.	SS		
B	20.03.18	Updated to Sewers for adoption 7th edition.	SS		
A	09.01.18	Foul outfall sewer updated	AMC		
REV. No.	DATE	DESCRIPTION	INITIALS		
Client		MJA CONSULTING CIVIL AND STRUCTURAL ENGINEERS Monarch House, Barton Lane, Abingdon, Oxon, OX14 3NB Tel: 01235 555173 Fax: 01235 523226 			
Taylor Wimpeyplc					
Project Westergate & Eastergate					
Title		Scale As shown@A1	Date Aug'17	Drawing No. 5655:10	Rev D
Longitudinal Sections Sheet 1		Checked AMC	Drawn WSR		