


NOTES:

1. Do not scale from this drawing.
2. All dimensions in metres and all levels relate to site datum.
3. This drawing is to be read in conjunction with all other engineering drawings. Any discrepancies shall be reported to MJA Consulting Engineers.
4. The level and location of all existing services shall be verified on site by the Contractor before commencing any construction work.
5. All adoptable works to be checked by the Water Authority Inspector.
6. Sewers and drains of different diameters should be laid soffit to soffit unless otherwise specified.
7. All covers and frames shall be 150mm deep to BS EN 124, bedded SW or FW if requested.
8. Contractor must comply with all current legislation relating to CDM, Health and Safety, and COSHH.

KEY:

Permeable sub-base

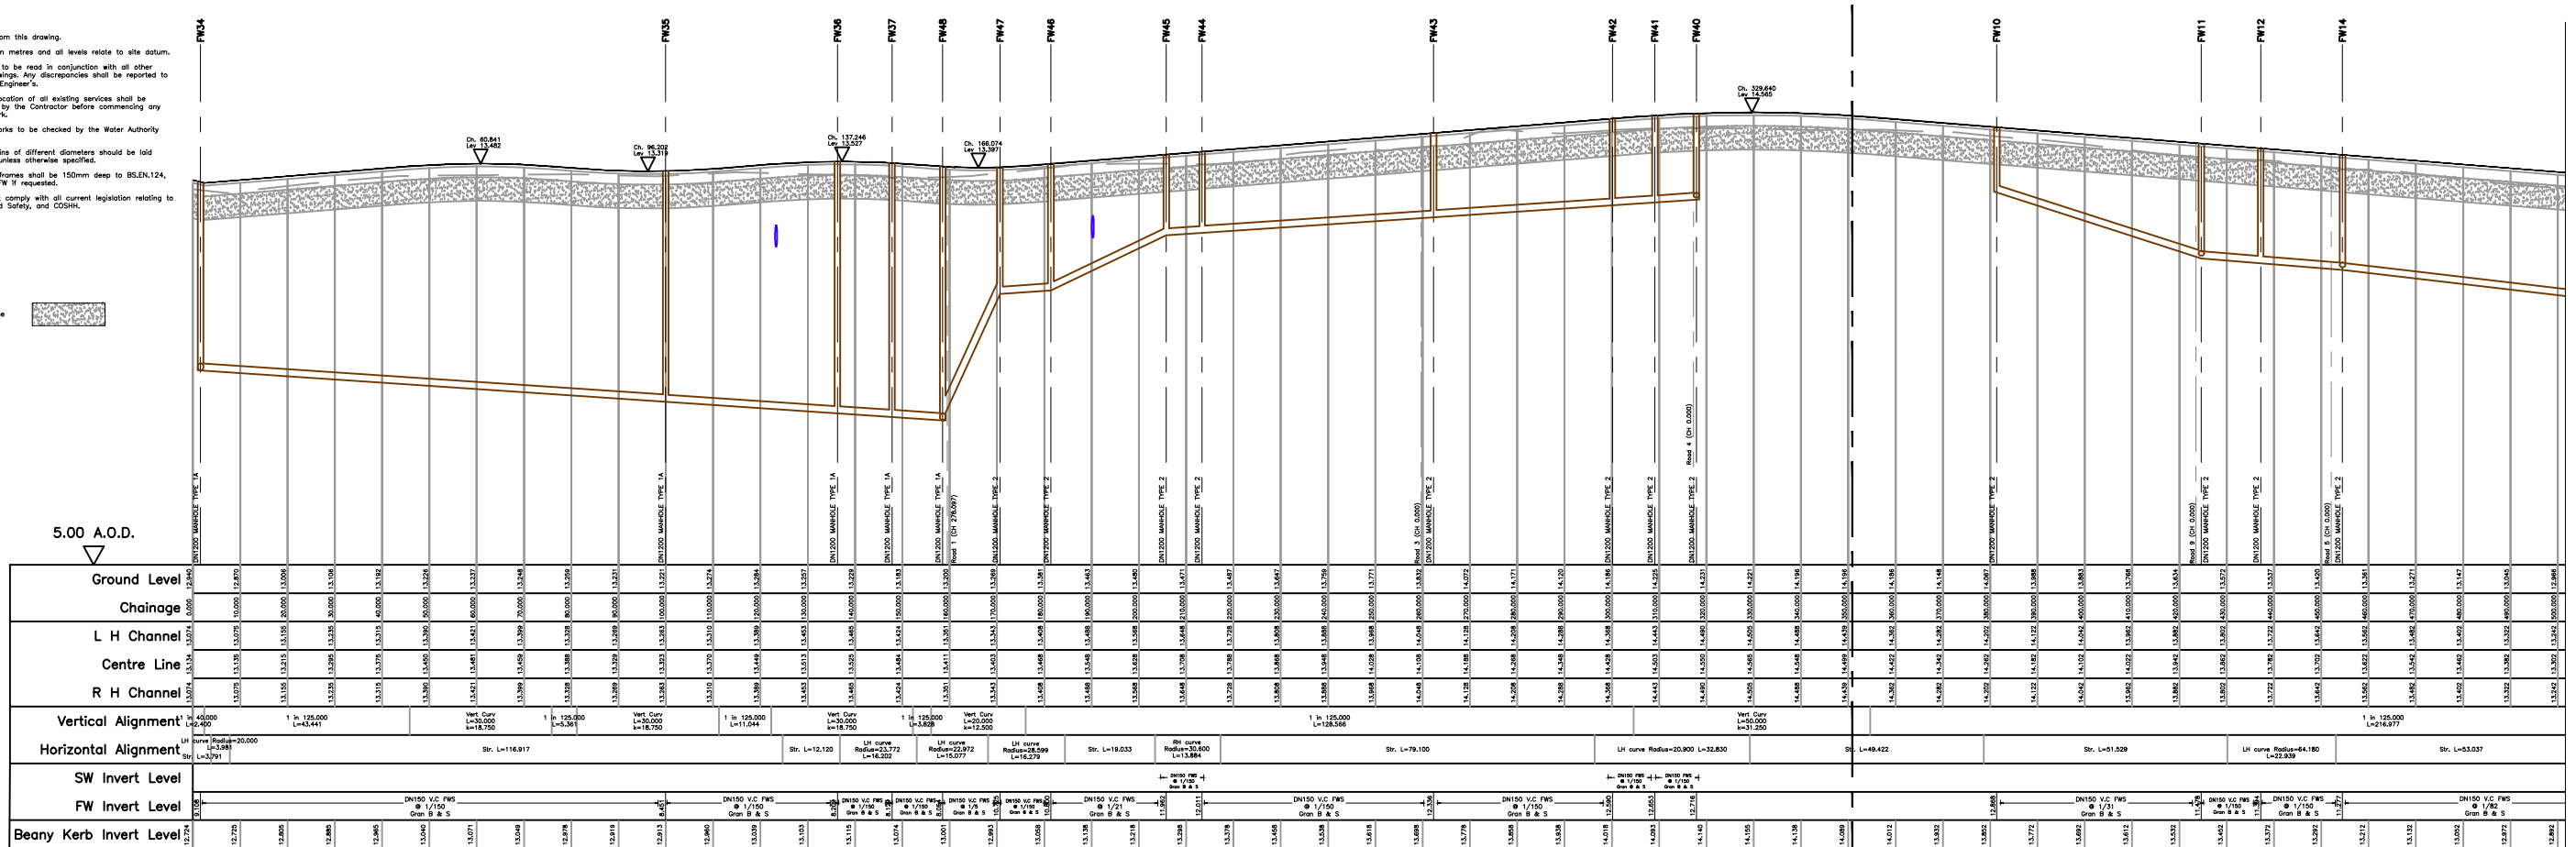

Road 2 (Chainage 0.000-500.000)
Horiz. 1:500 Vert. 1:50

