
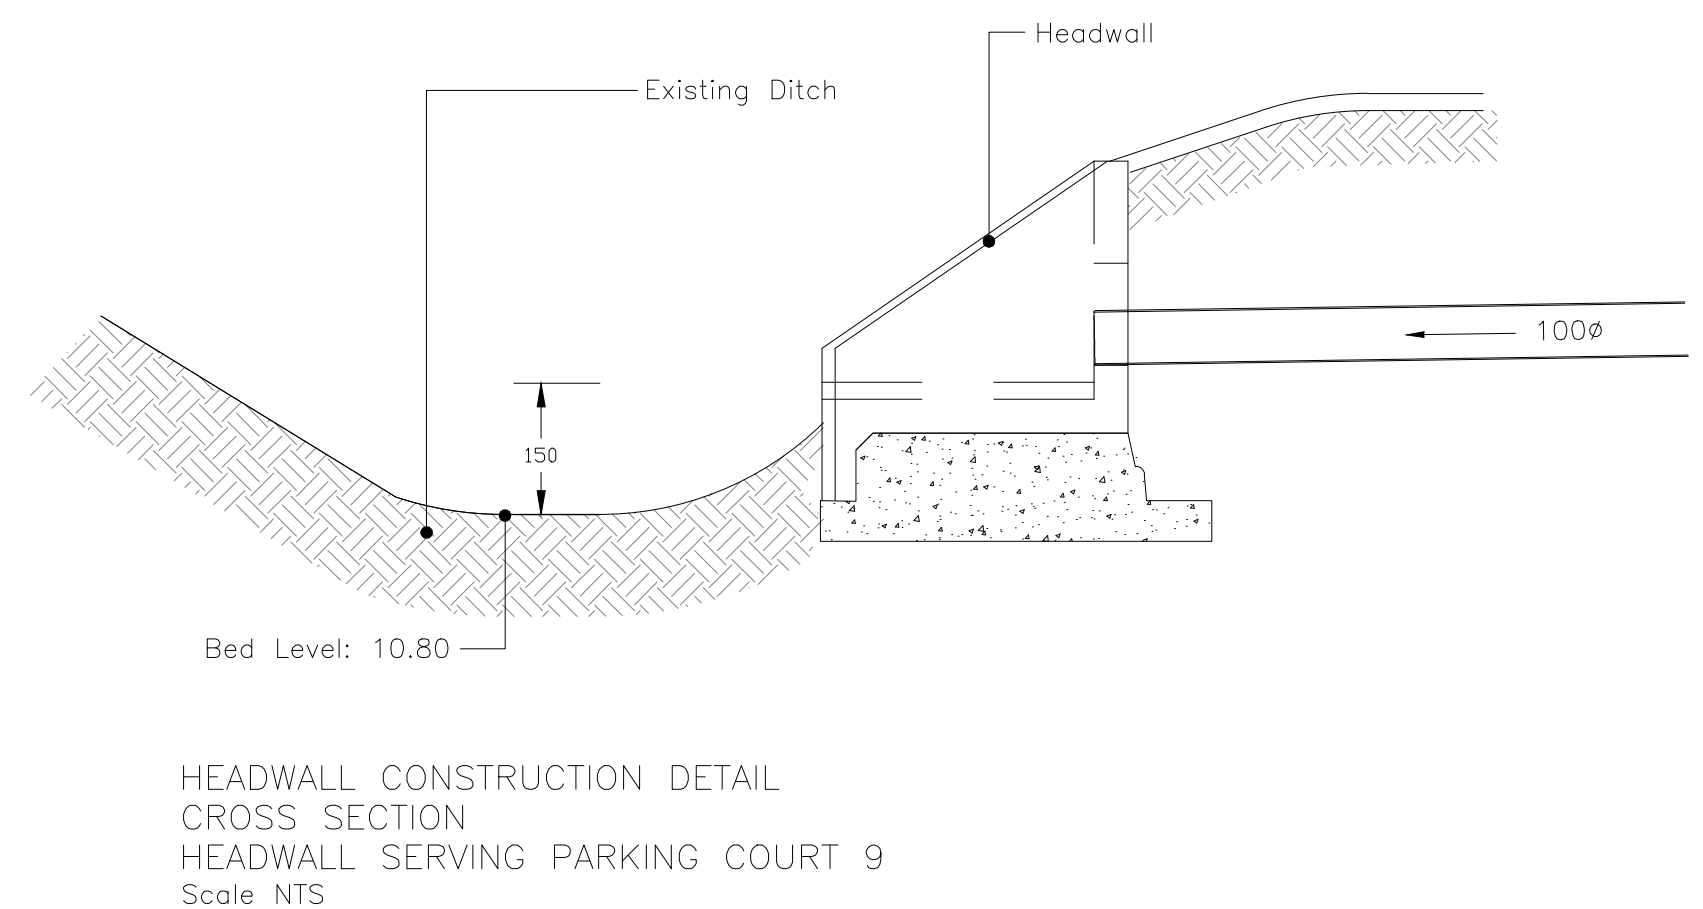


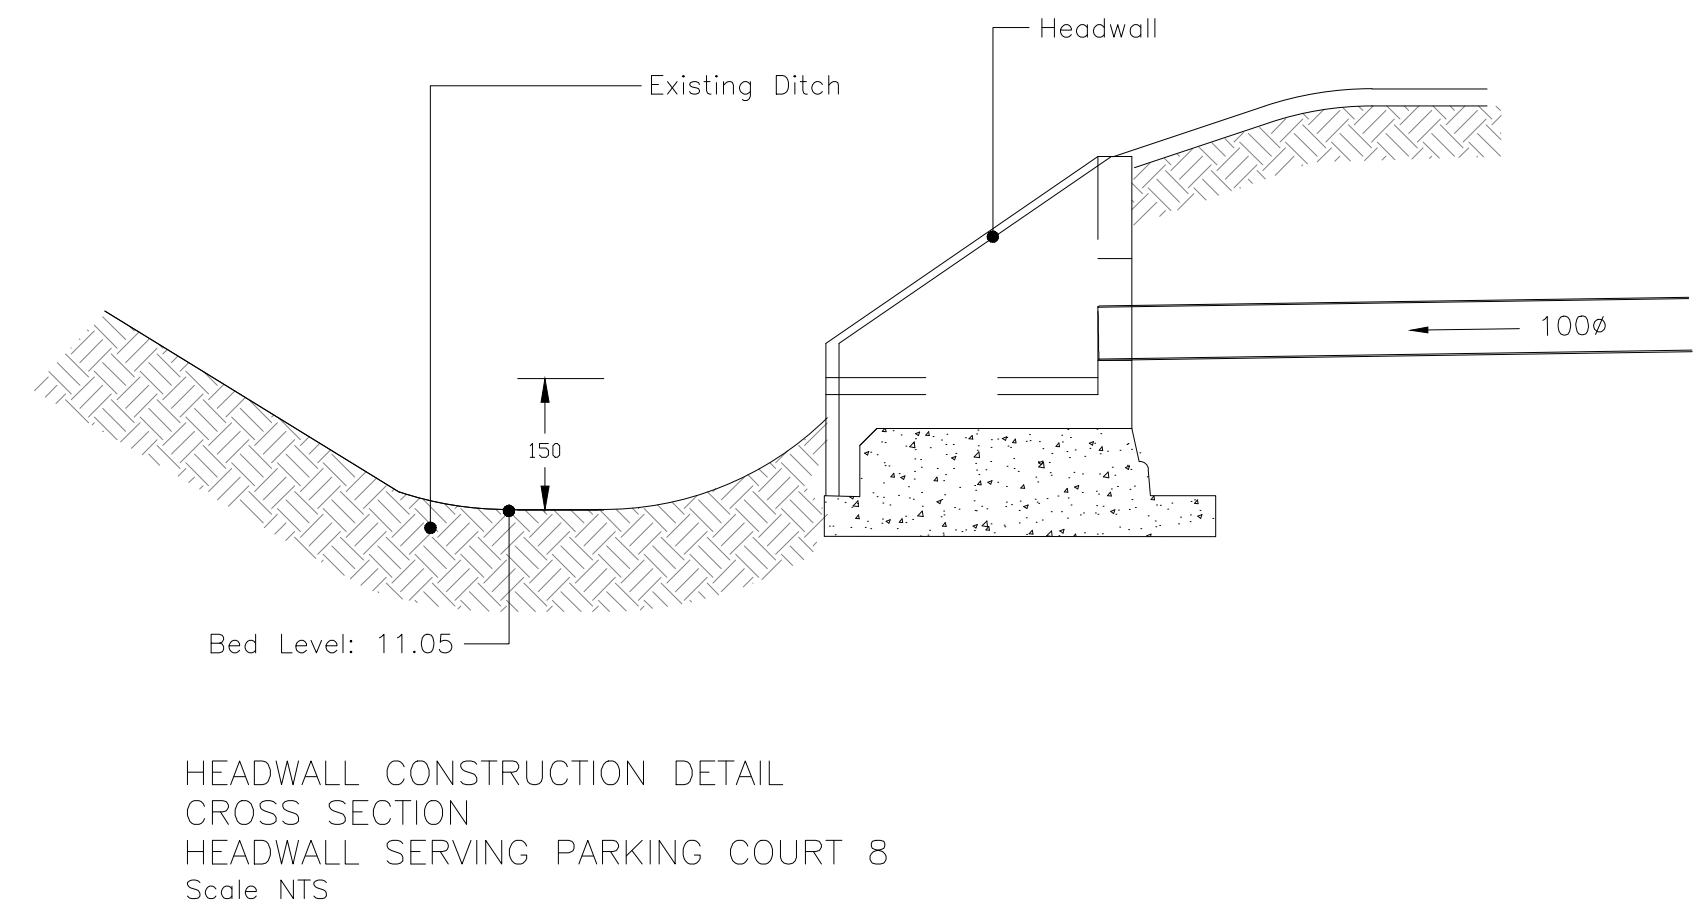

A	20.04.2018	Updated to councils comments.		SS
REV. No.	DATE	DESCRIPTION		INITIALS
Client		 		
Project		Westergate & Eastergate Monarch House, Barton Lane, Abingdon, Oxon, OX14 3NB Tel: 01235 555173 Fax: 01235 523226		
Title		Scale AsShown@A2 Checked CP	Date Apr' 18 Drawn SS	Drawing No. 5655:23 Rev A