




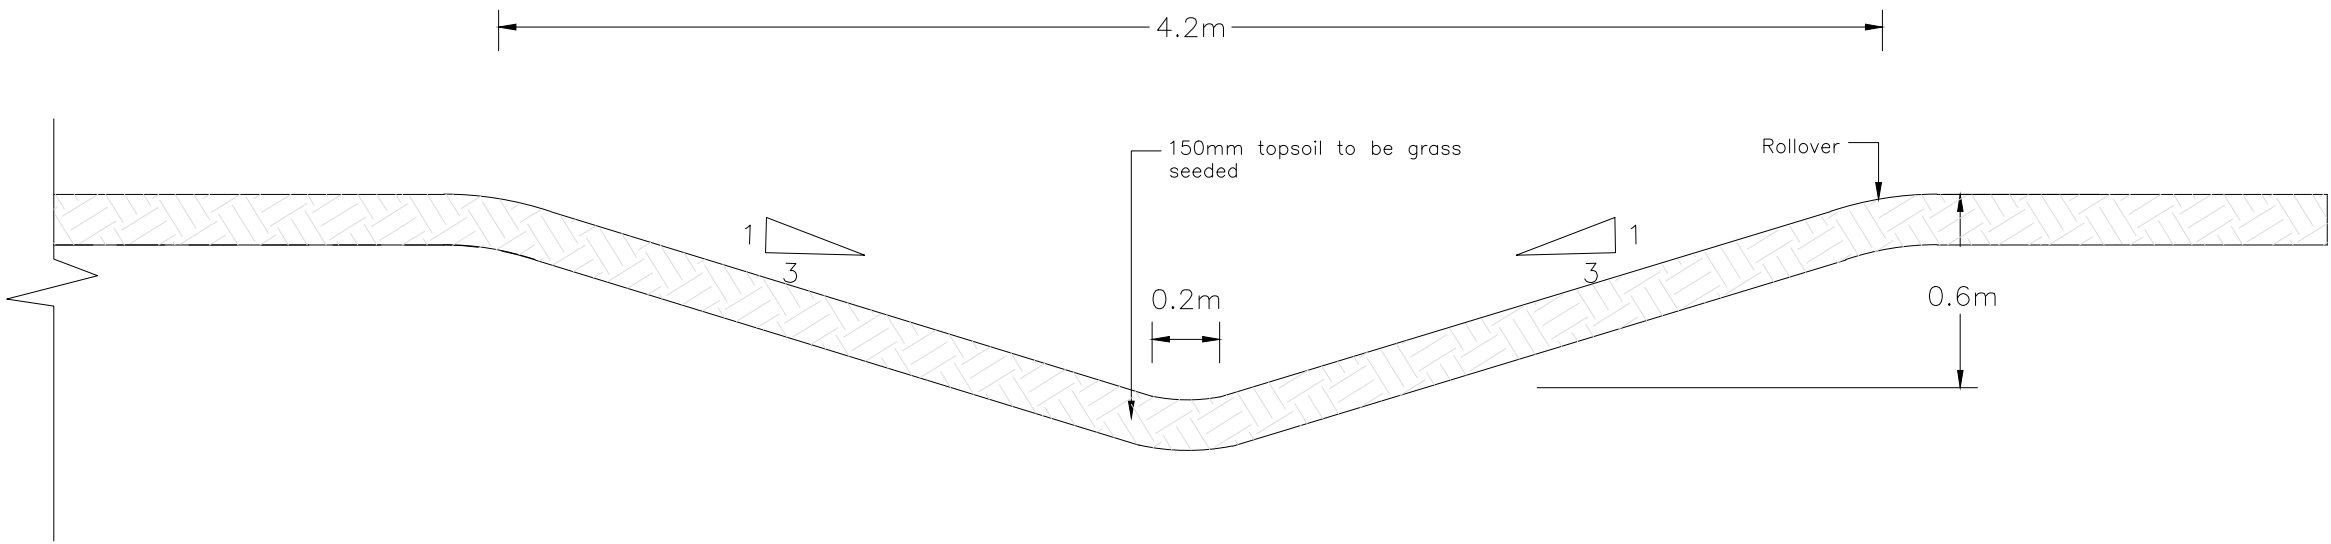


INTERSECTION 1
SWALE 2 DETAIL
Scale 1:20

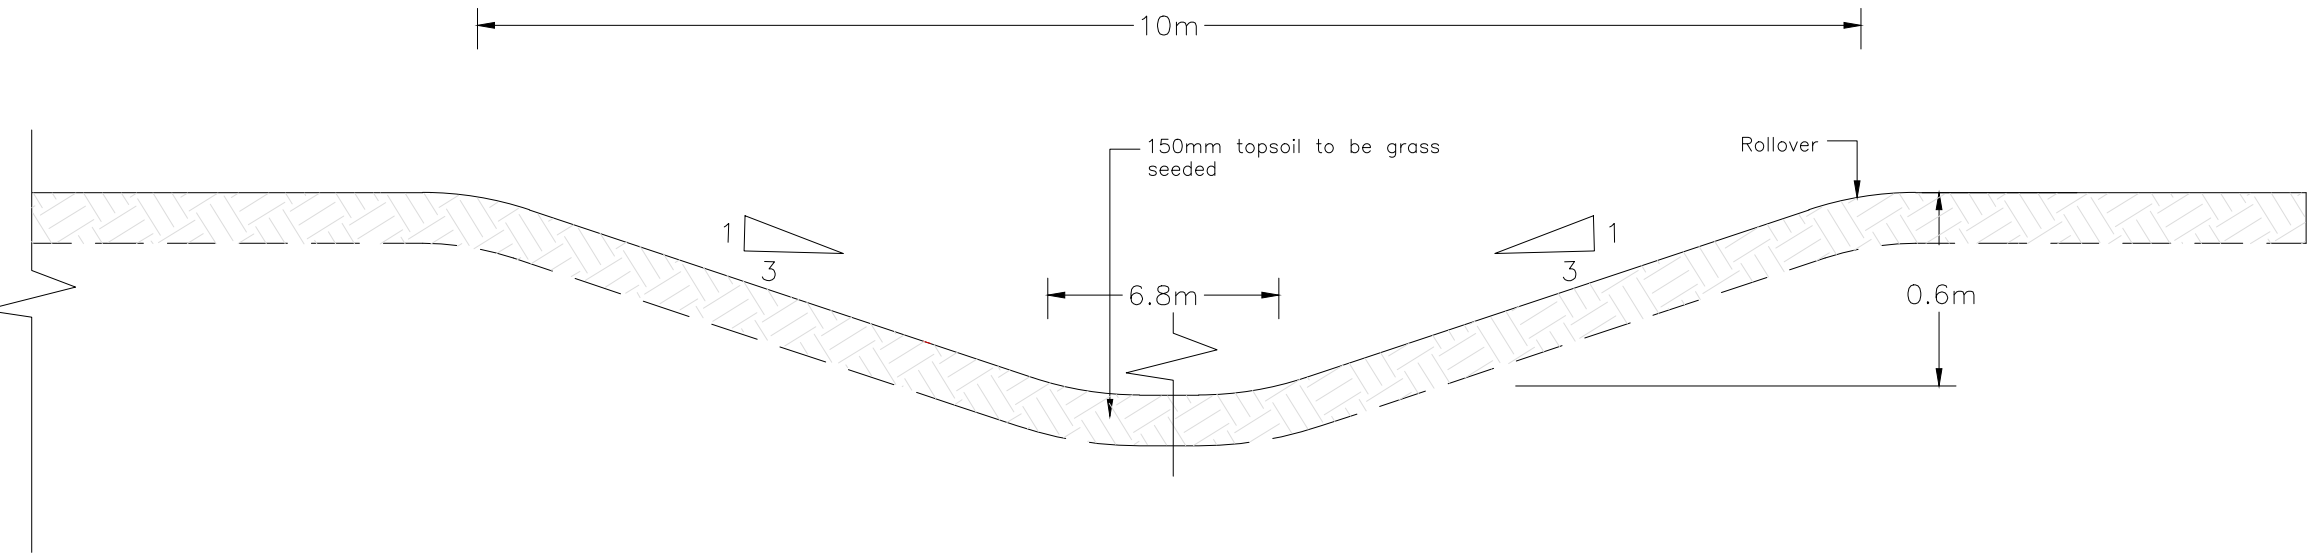

INTERSECTION 2
SWALE 2 DETAIL
Scale 1:20

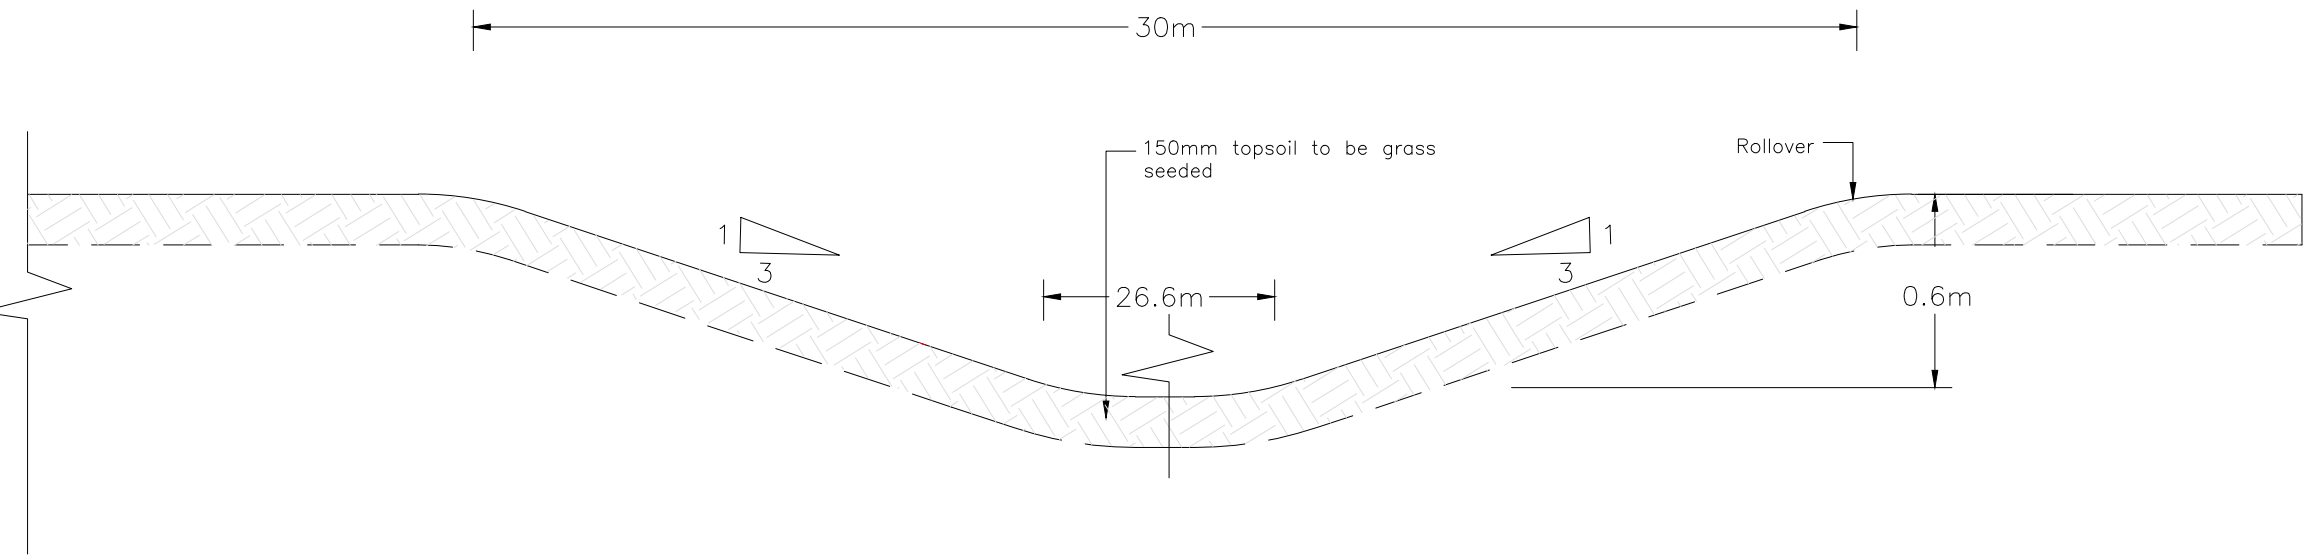

INTERSECTION 3
SWALE 2 DETAIL
Scale 1:20

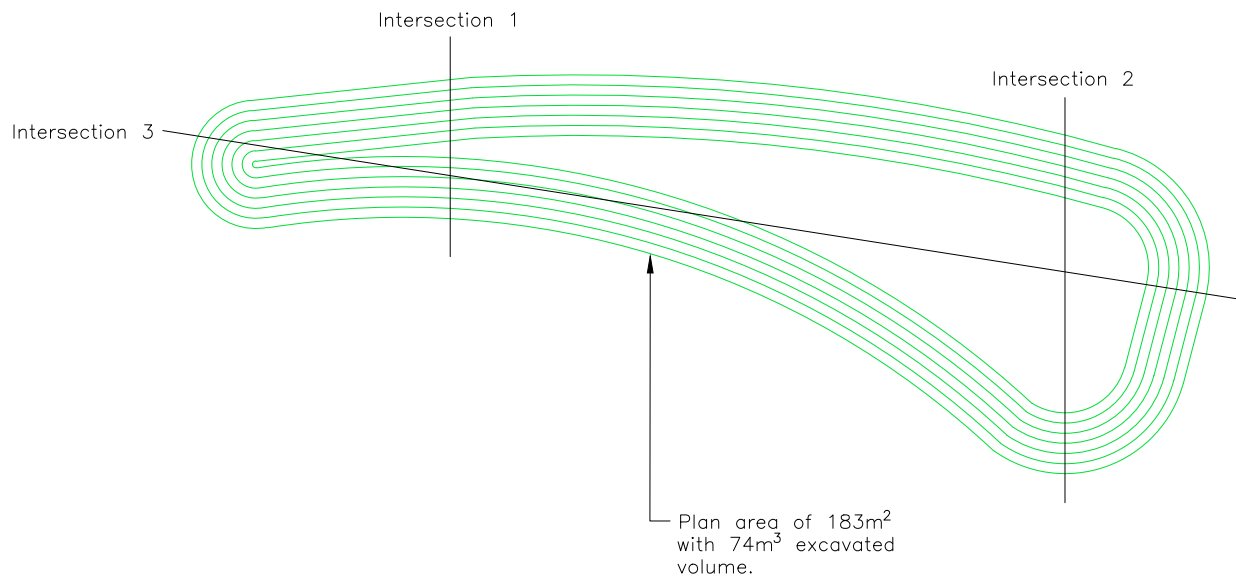

SWALE 2 PLAN DETAIL
Not to scale

REV. No.	DATE	DESCRIPTION	INITIALS
Client		MJA CONSULTING CIVIL AND STRUCTURAL ENGINEERS Monarch House, Barton Lane, Abingdon, Oxon, OX14 3NB Tel: 01235 555173 Fax: 01235 523226	
Project		Westergate & Eastergate	
Title		Scale AsShown@A2	Date Mar'18
		Checked CP	Drawn SS
		Drawing No.	Rev
		5655:71	