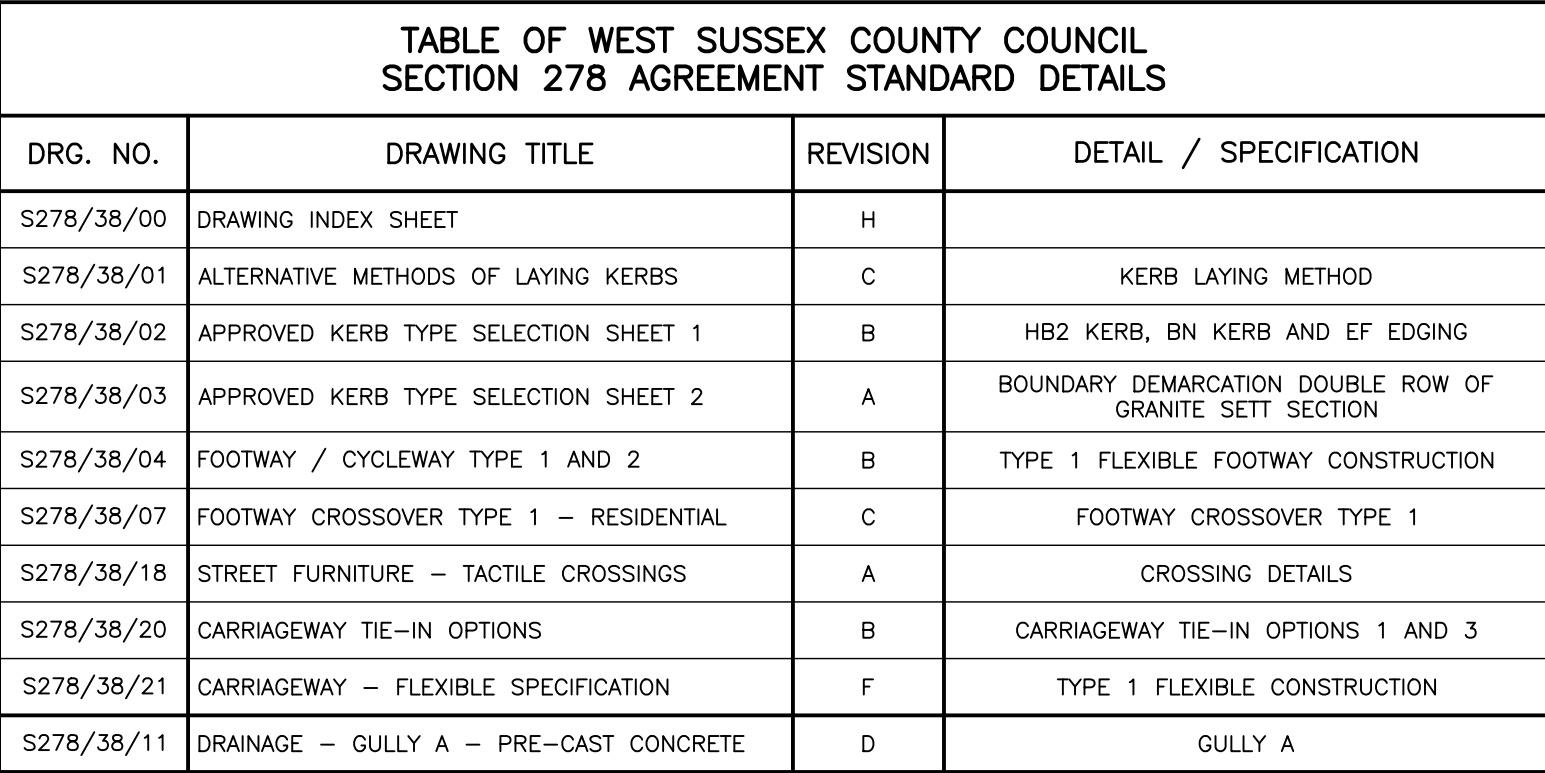
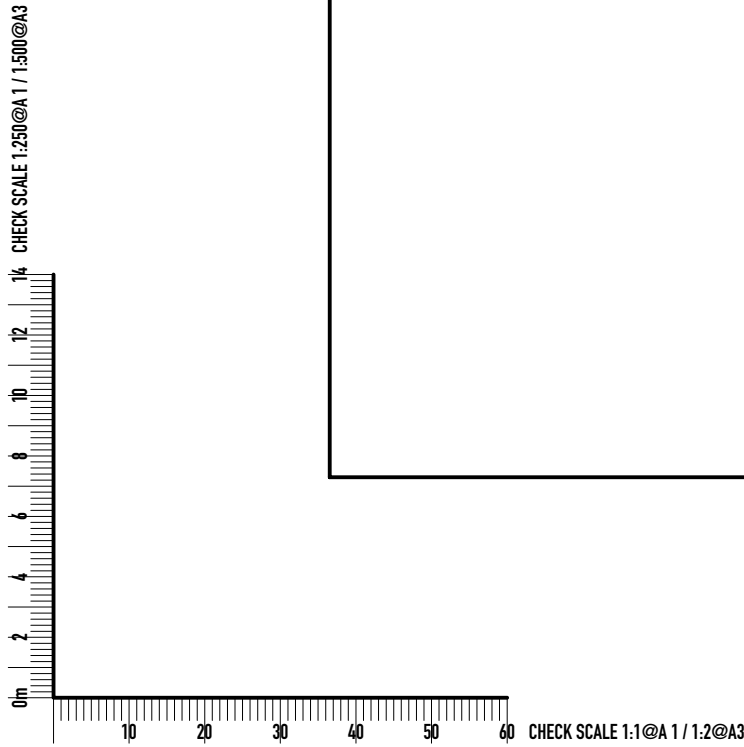


P4	11.09.19	AMENDED TO SUIT WSSC COMMENTS.	PJM
P3	15.07.19	NOTE TO TELEPHONE POLE ADDED.	JMB
P2	01.07.19	EXTENT OF WORKS AMENDED.	JMB
P1	14.06.19	PRELIMINARY ISSUE FOR COMMENT	JMB
Revision	Date	Description	By