
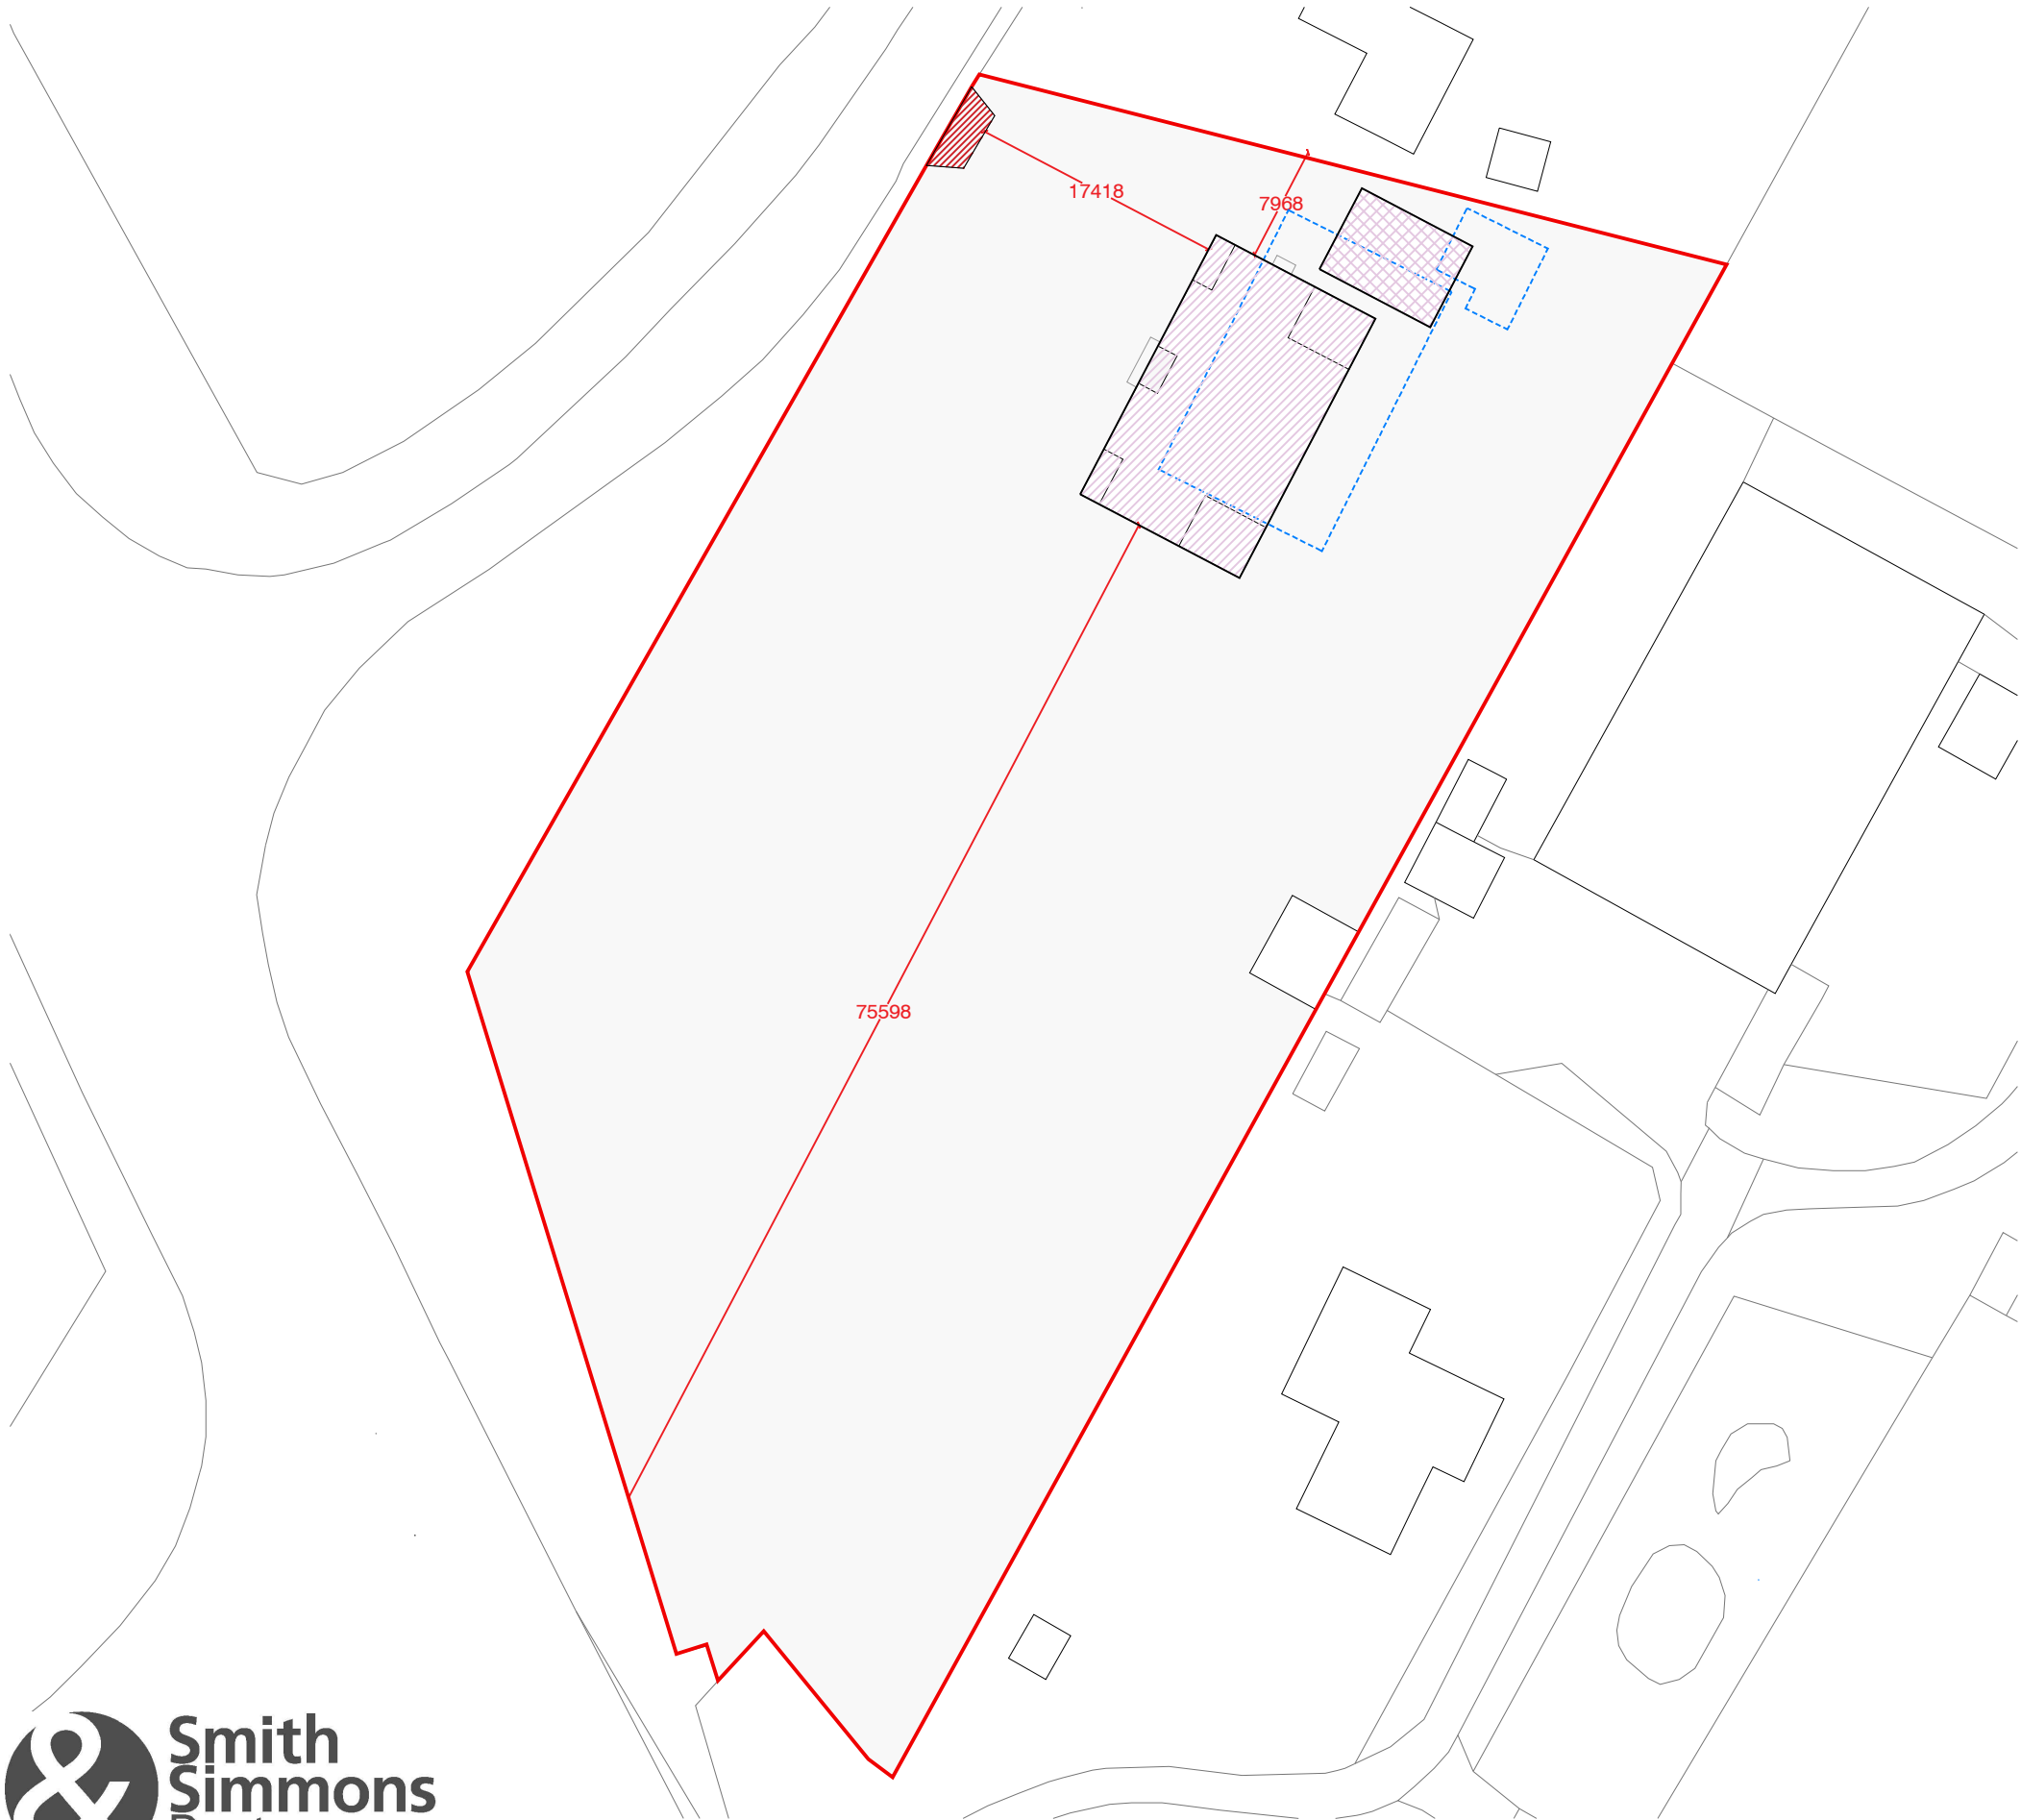
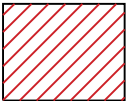
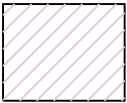


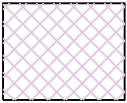

-  Widened entrance to site
-  Proposed new dwelling
-  Proposed new outbuilding (garage)
-  As permitted AL/105/19/HH