



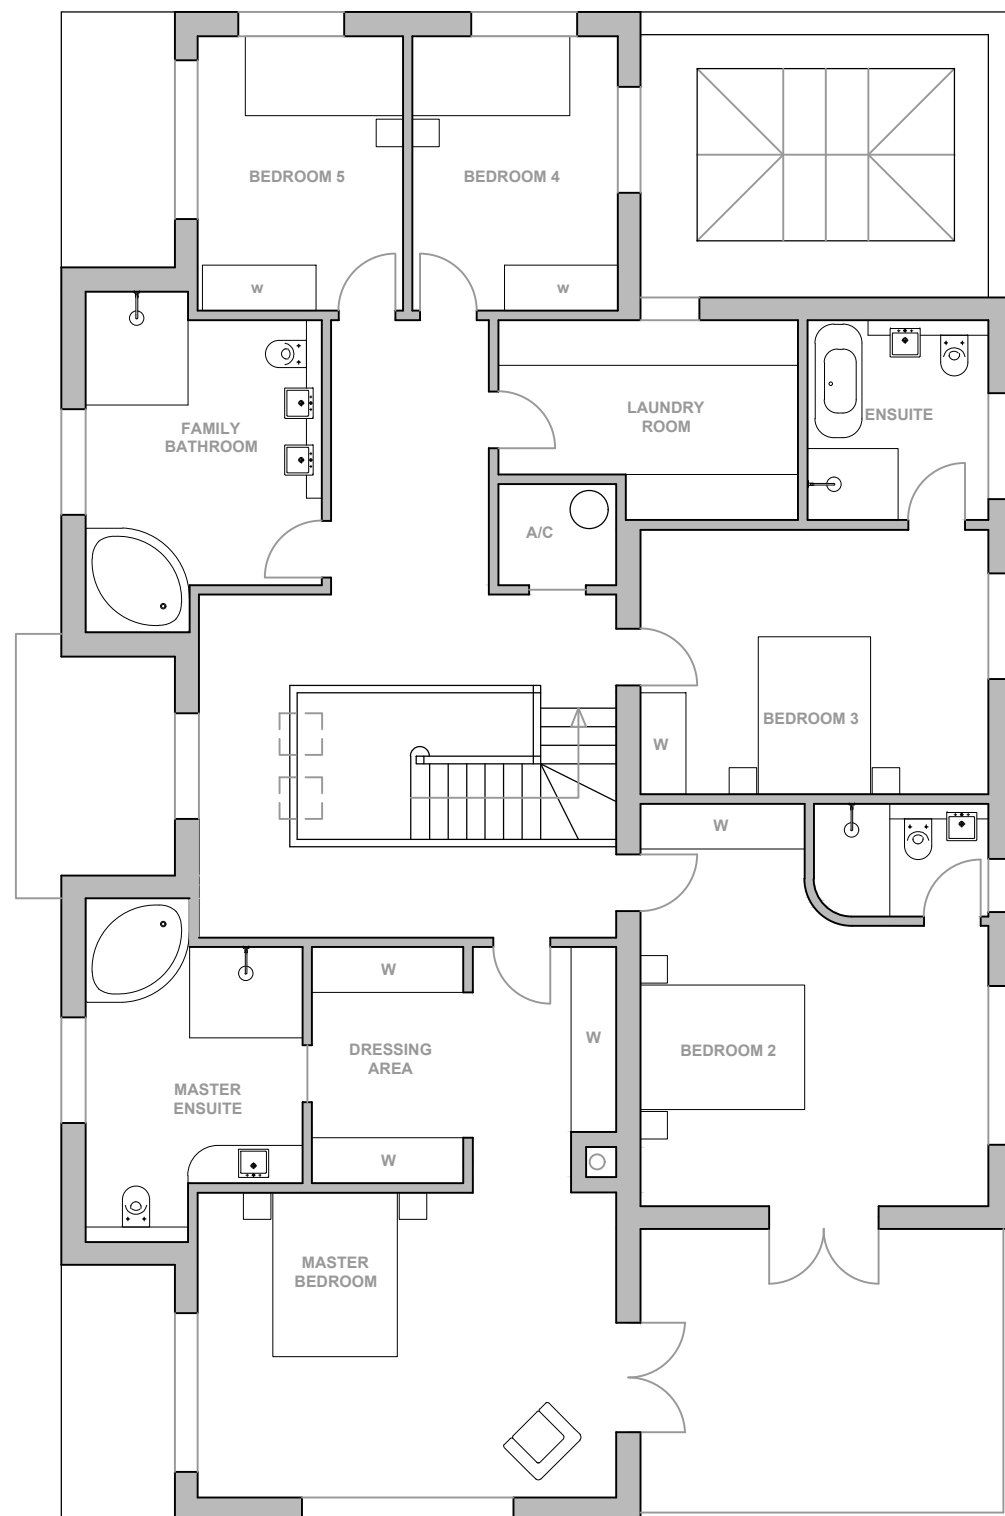

PERMITTED FIRST FLOOR (AL/105/19/HH)

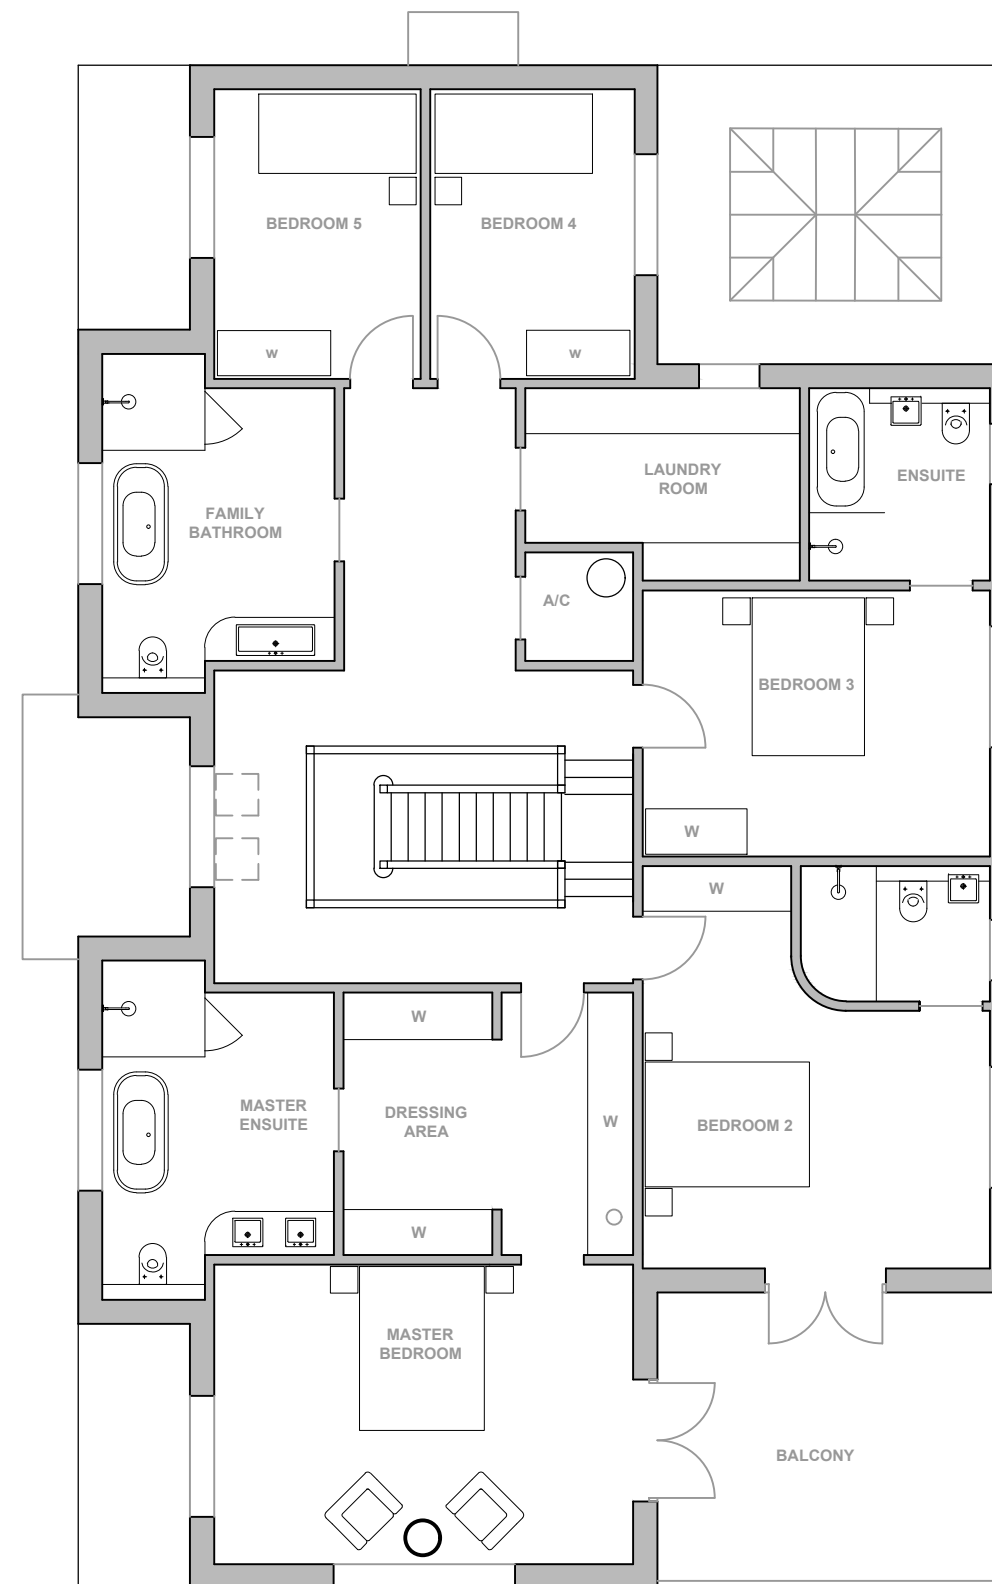

PROPOSED FIRST FLOOR