


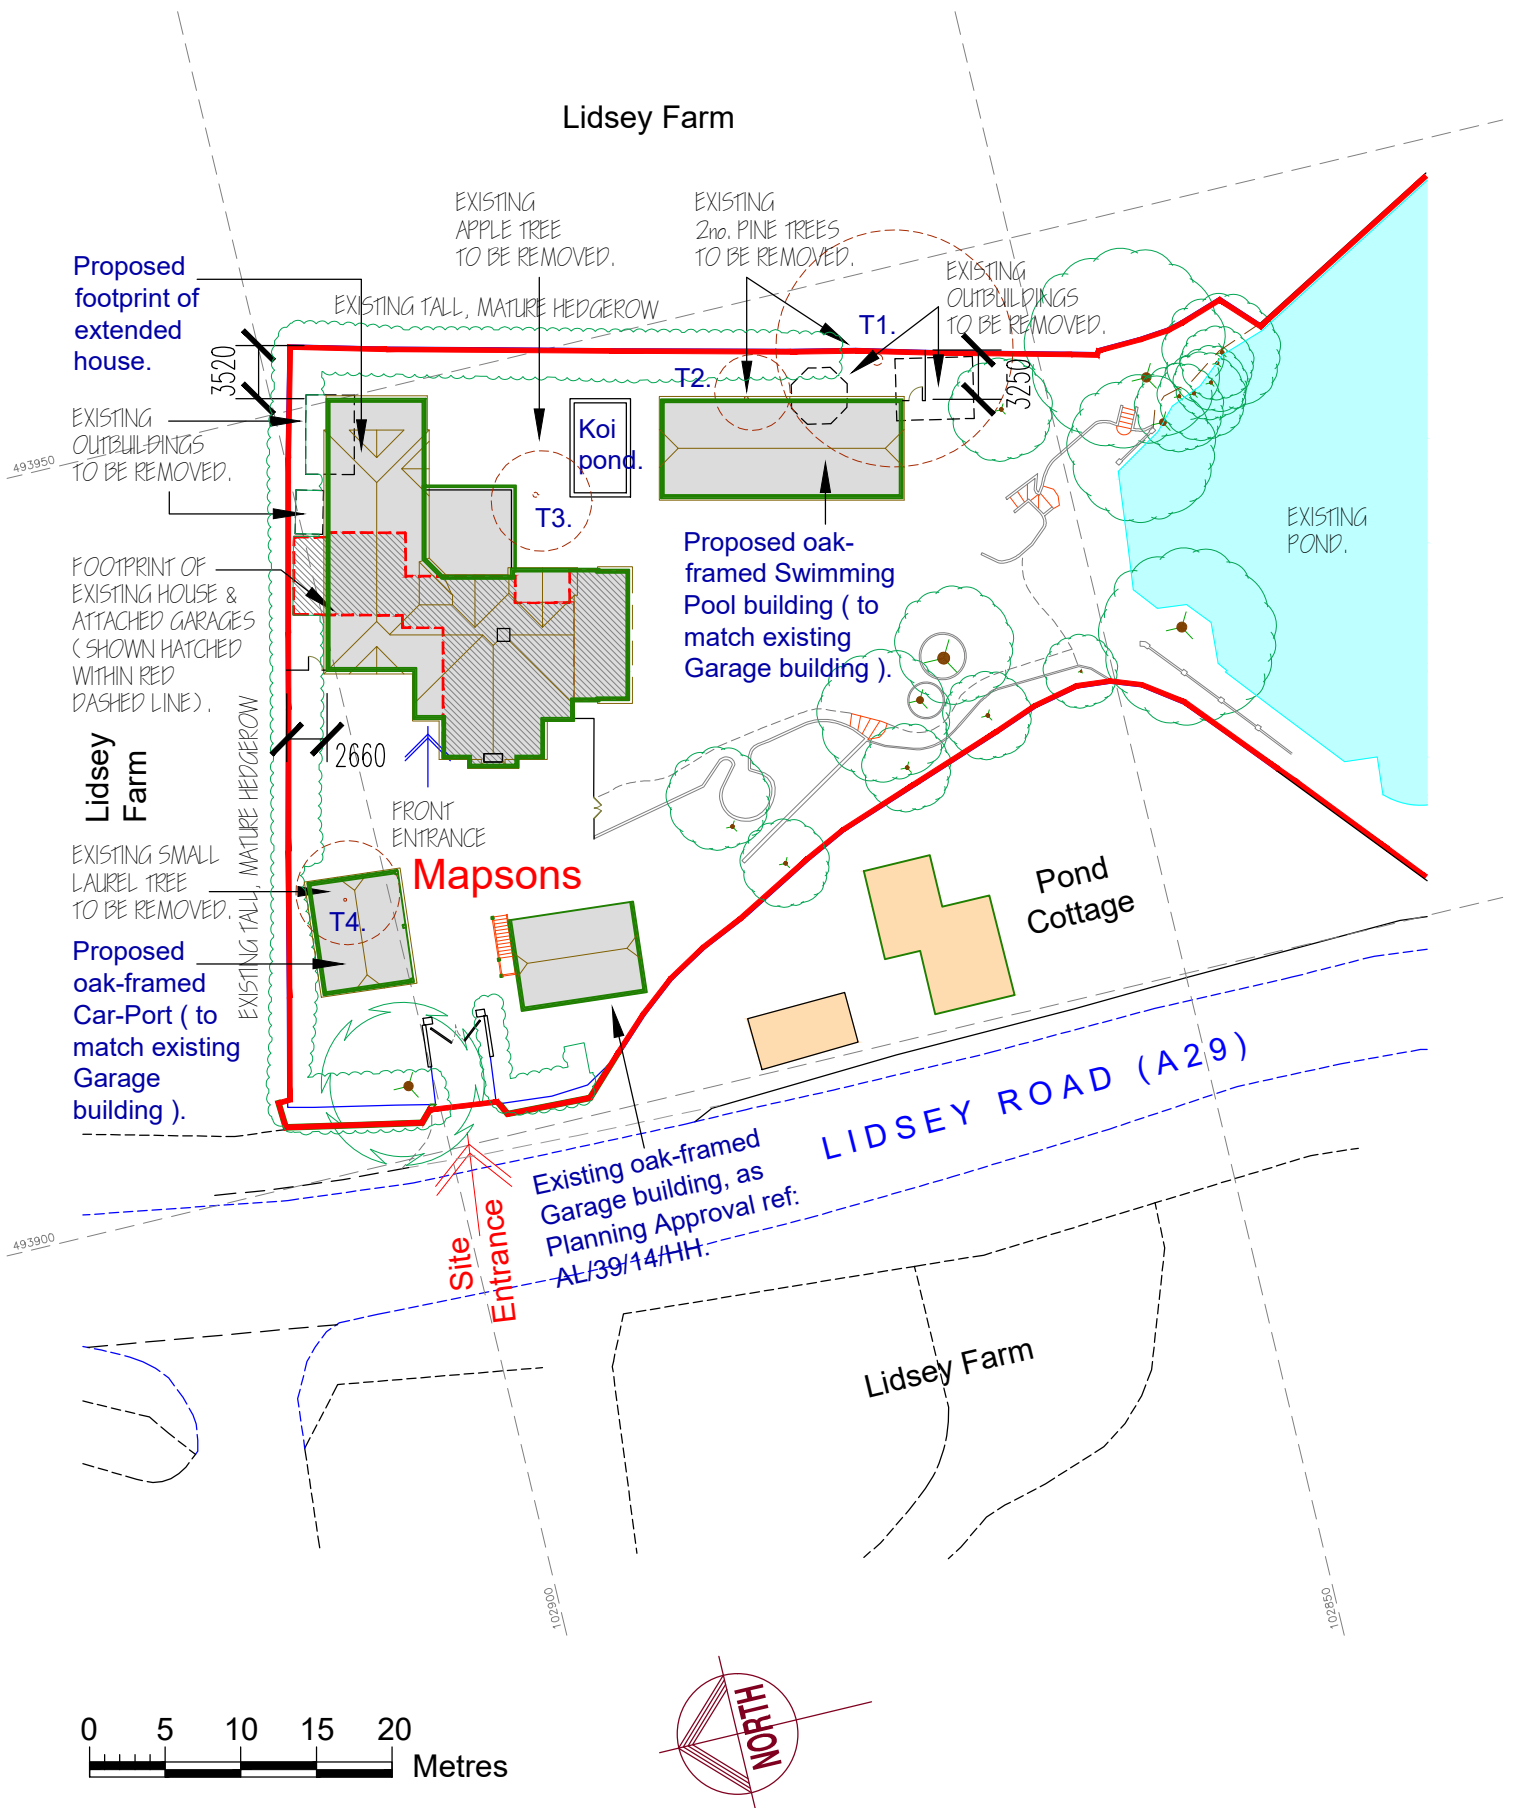

REVISION/DATE:

BLOCK PLAN 1:500 @ A4

Proposed Extensions & Alterations
'Mapsons', Lidsey Road,
Lidsey, West Sussex
for
Mr. & Mrs. P. Bailey

JOB TITLE:

a.e. chubb ltd.

architectural services

106 Laverstock Road, Salisbury, Wiltshire, SP1.2SA

tel: 01722 323942

e-mail: tony.chubb@btinternet.com

company no. 4434685