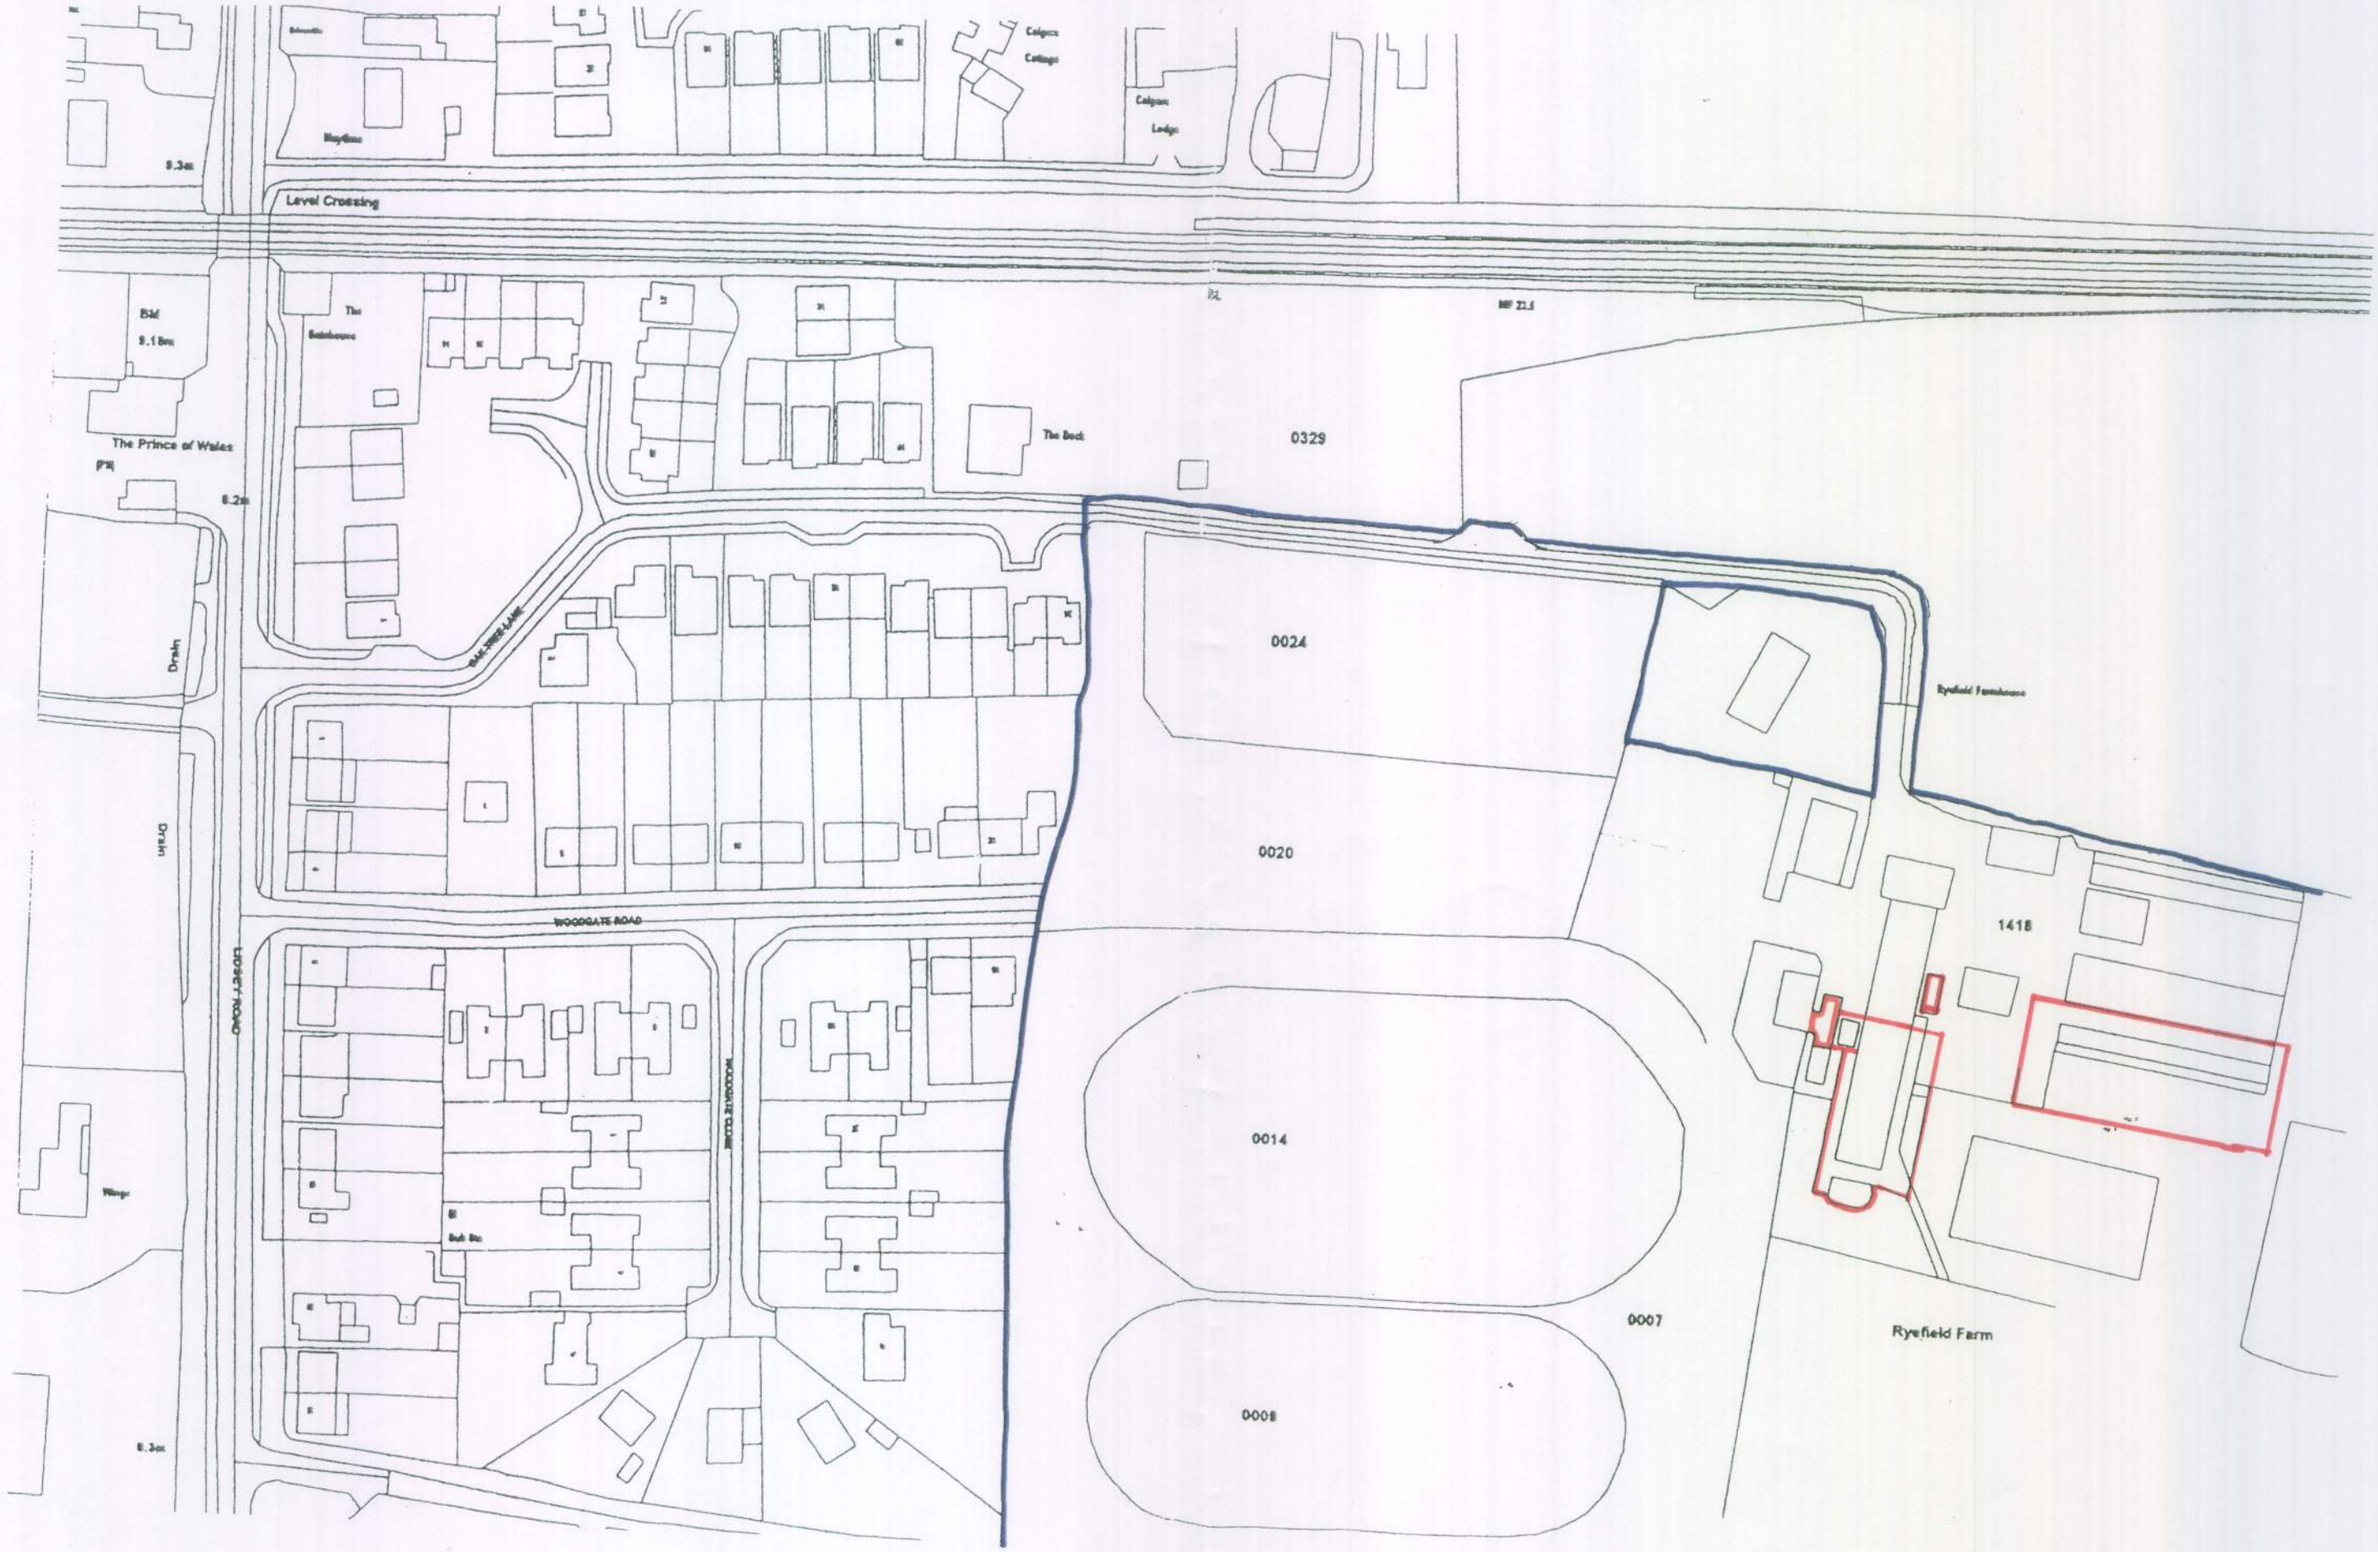


SITE LOCATION PLAN SCALE 1 : 1250

RYEFIELD THE WOODGATE CENTRE ALDINGBOURNE REF: AL/54/08/CLE

ARUN DISTRICT COUNCIL AL/2/11/