



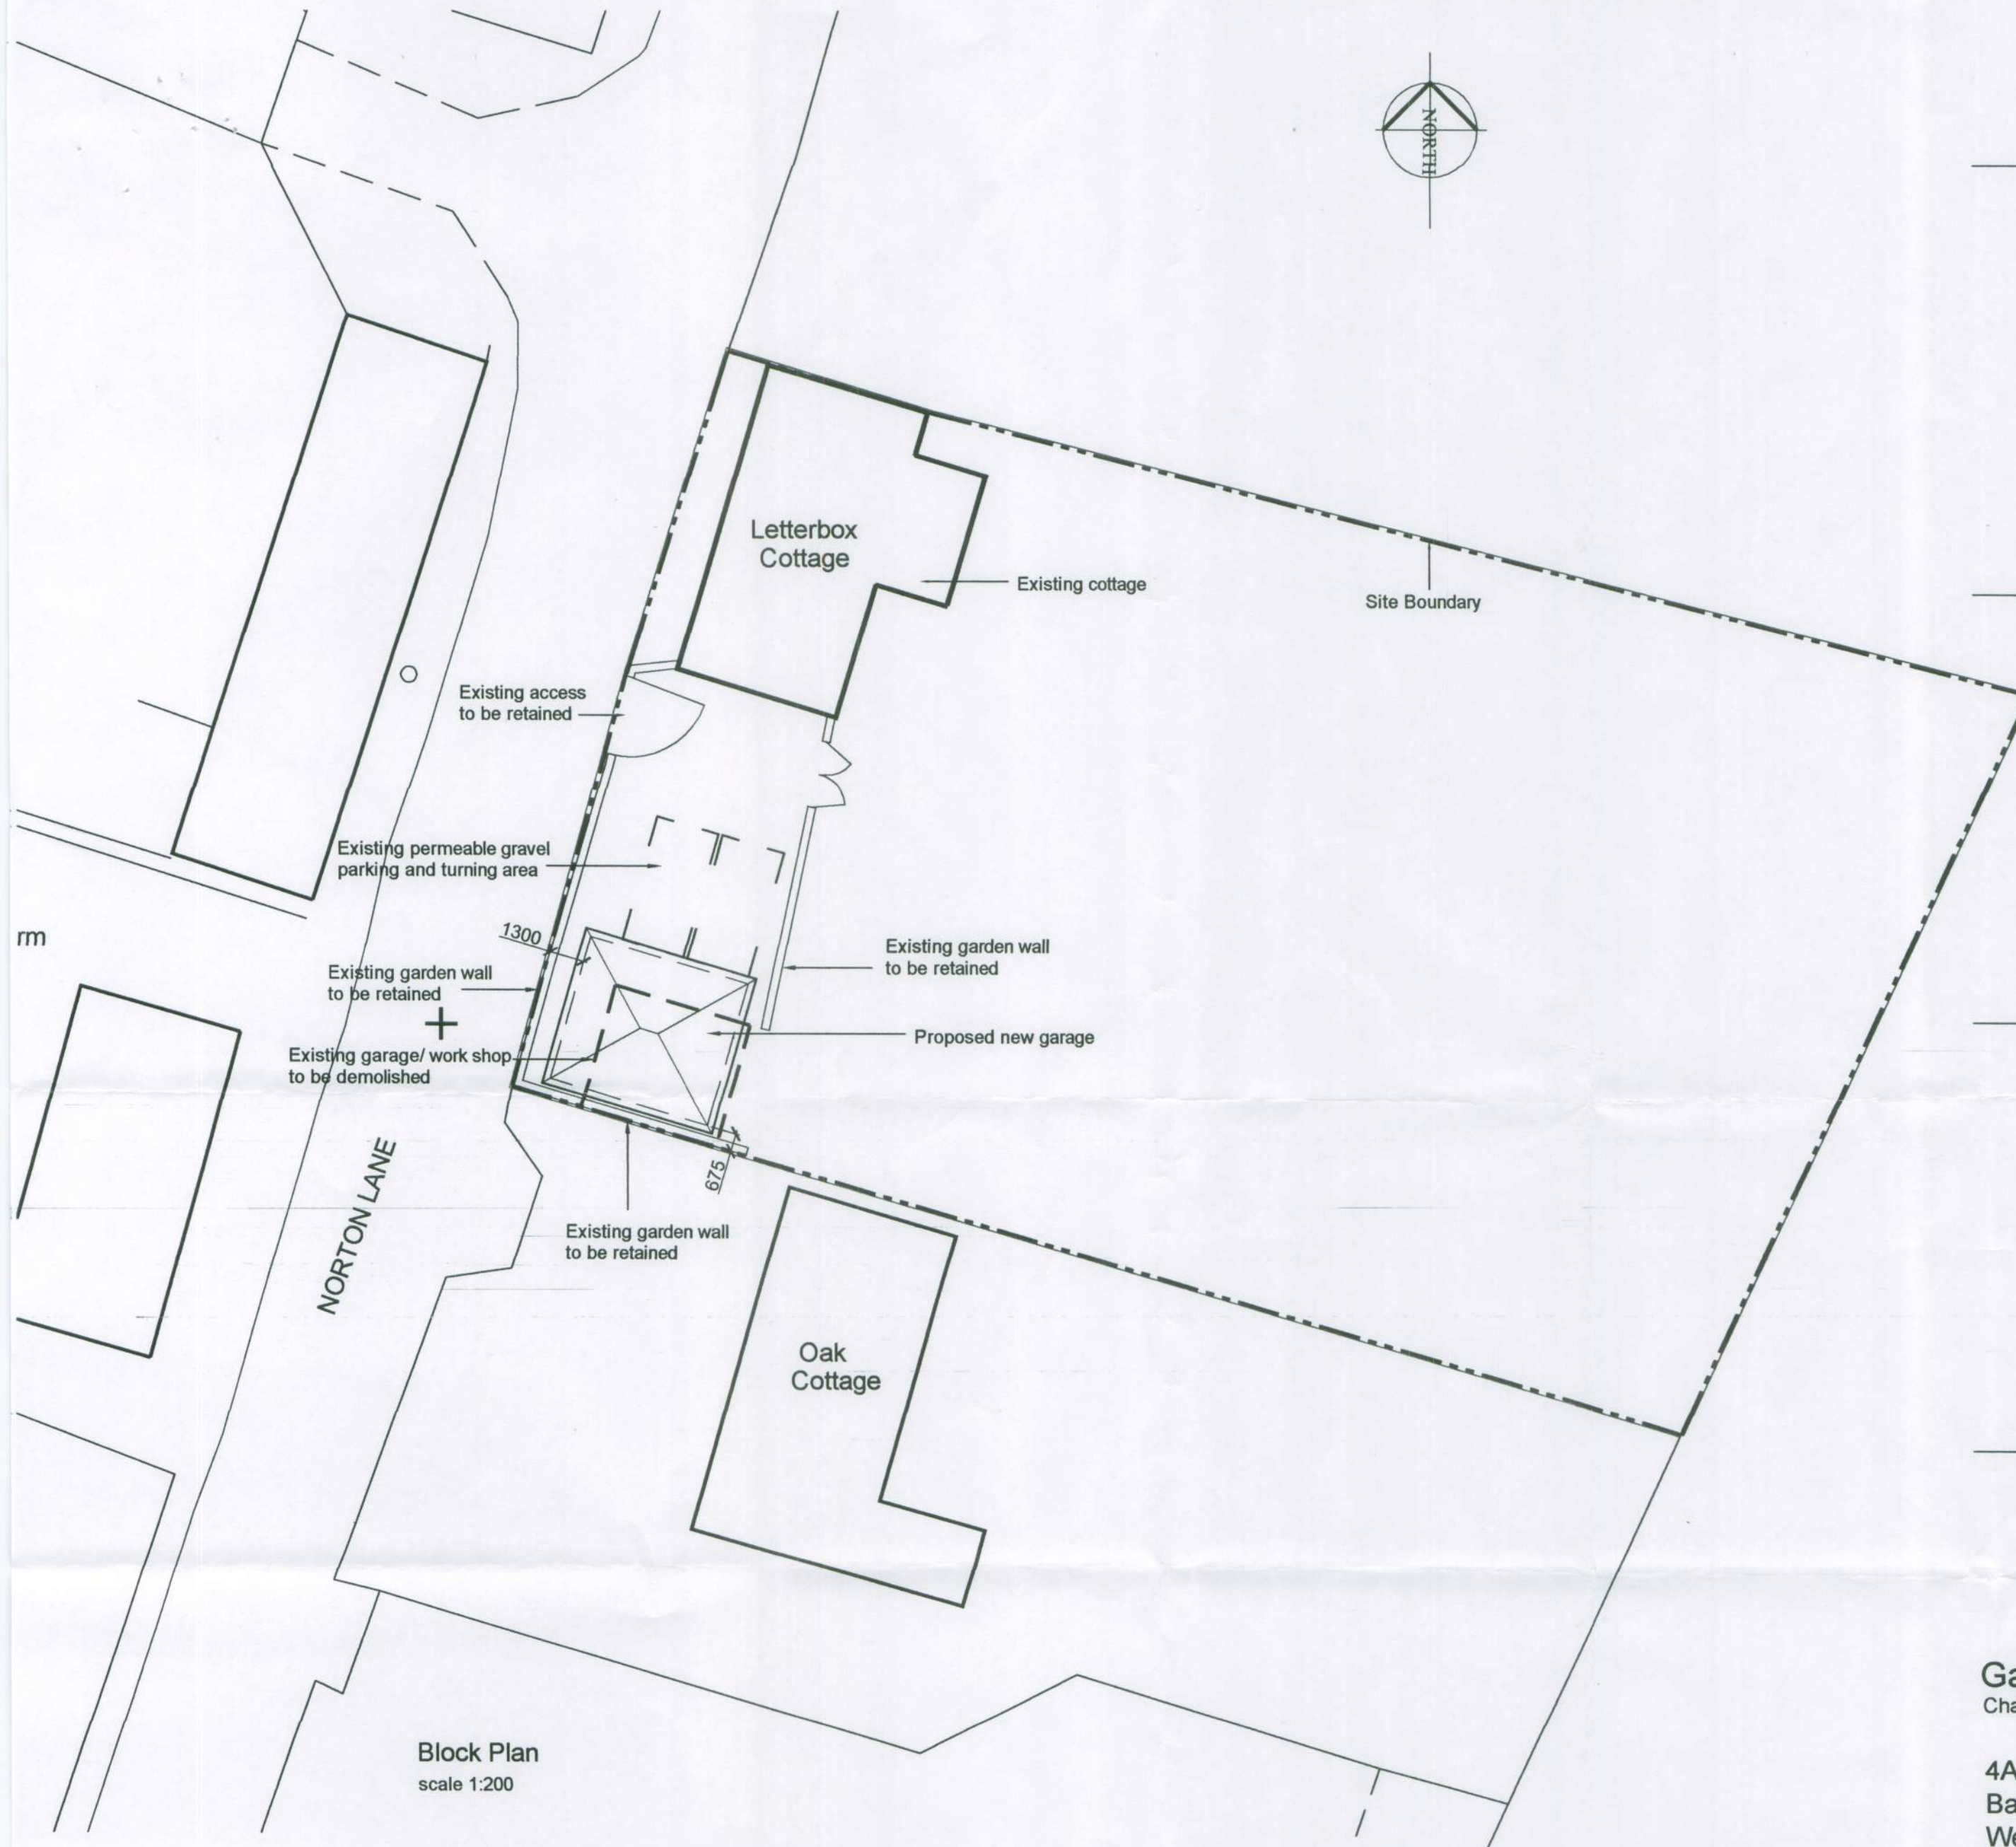

Block Plan
scale 1:200

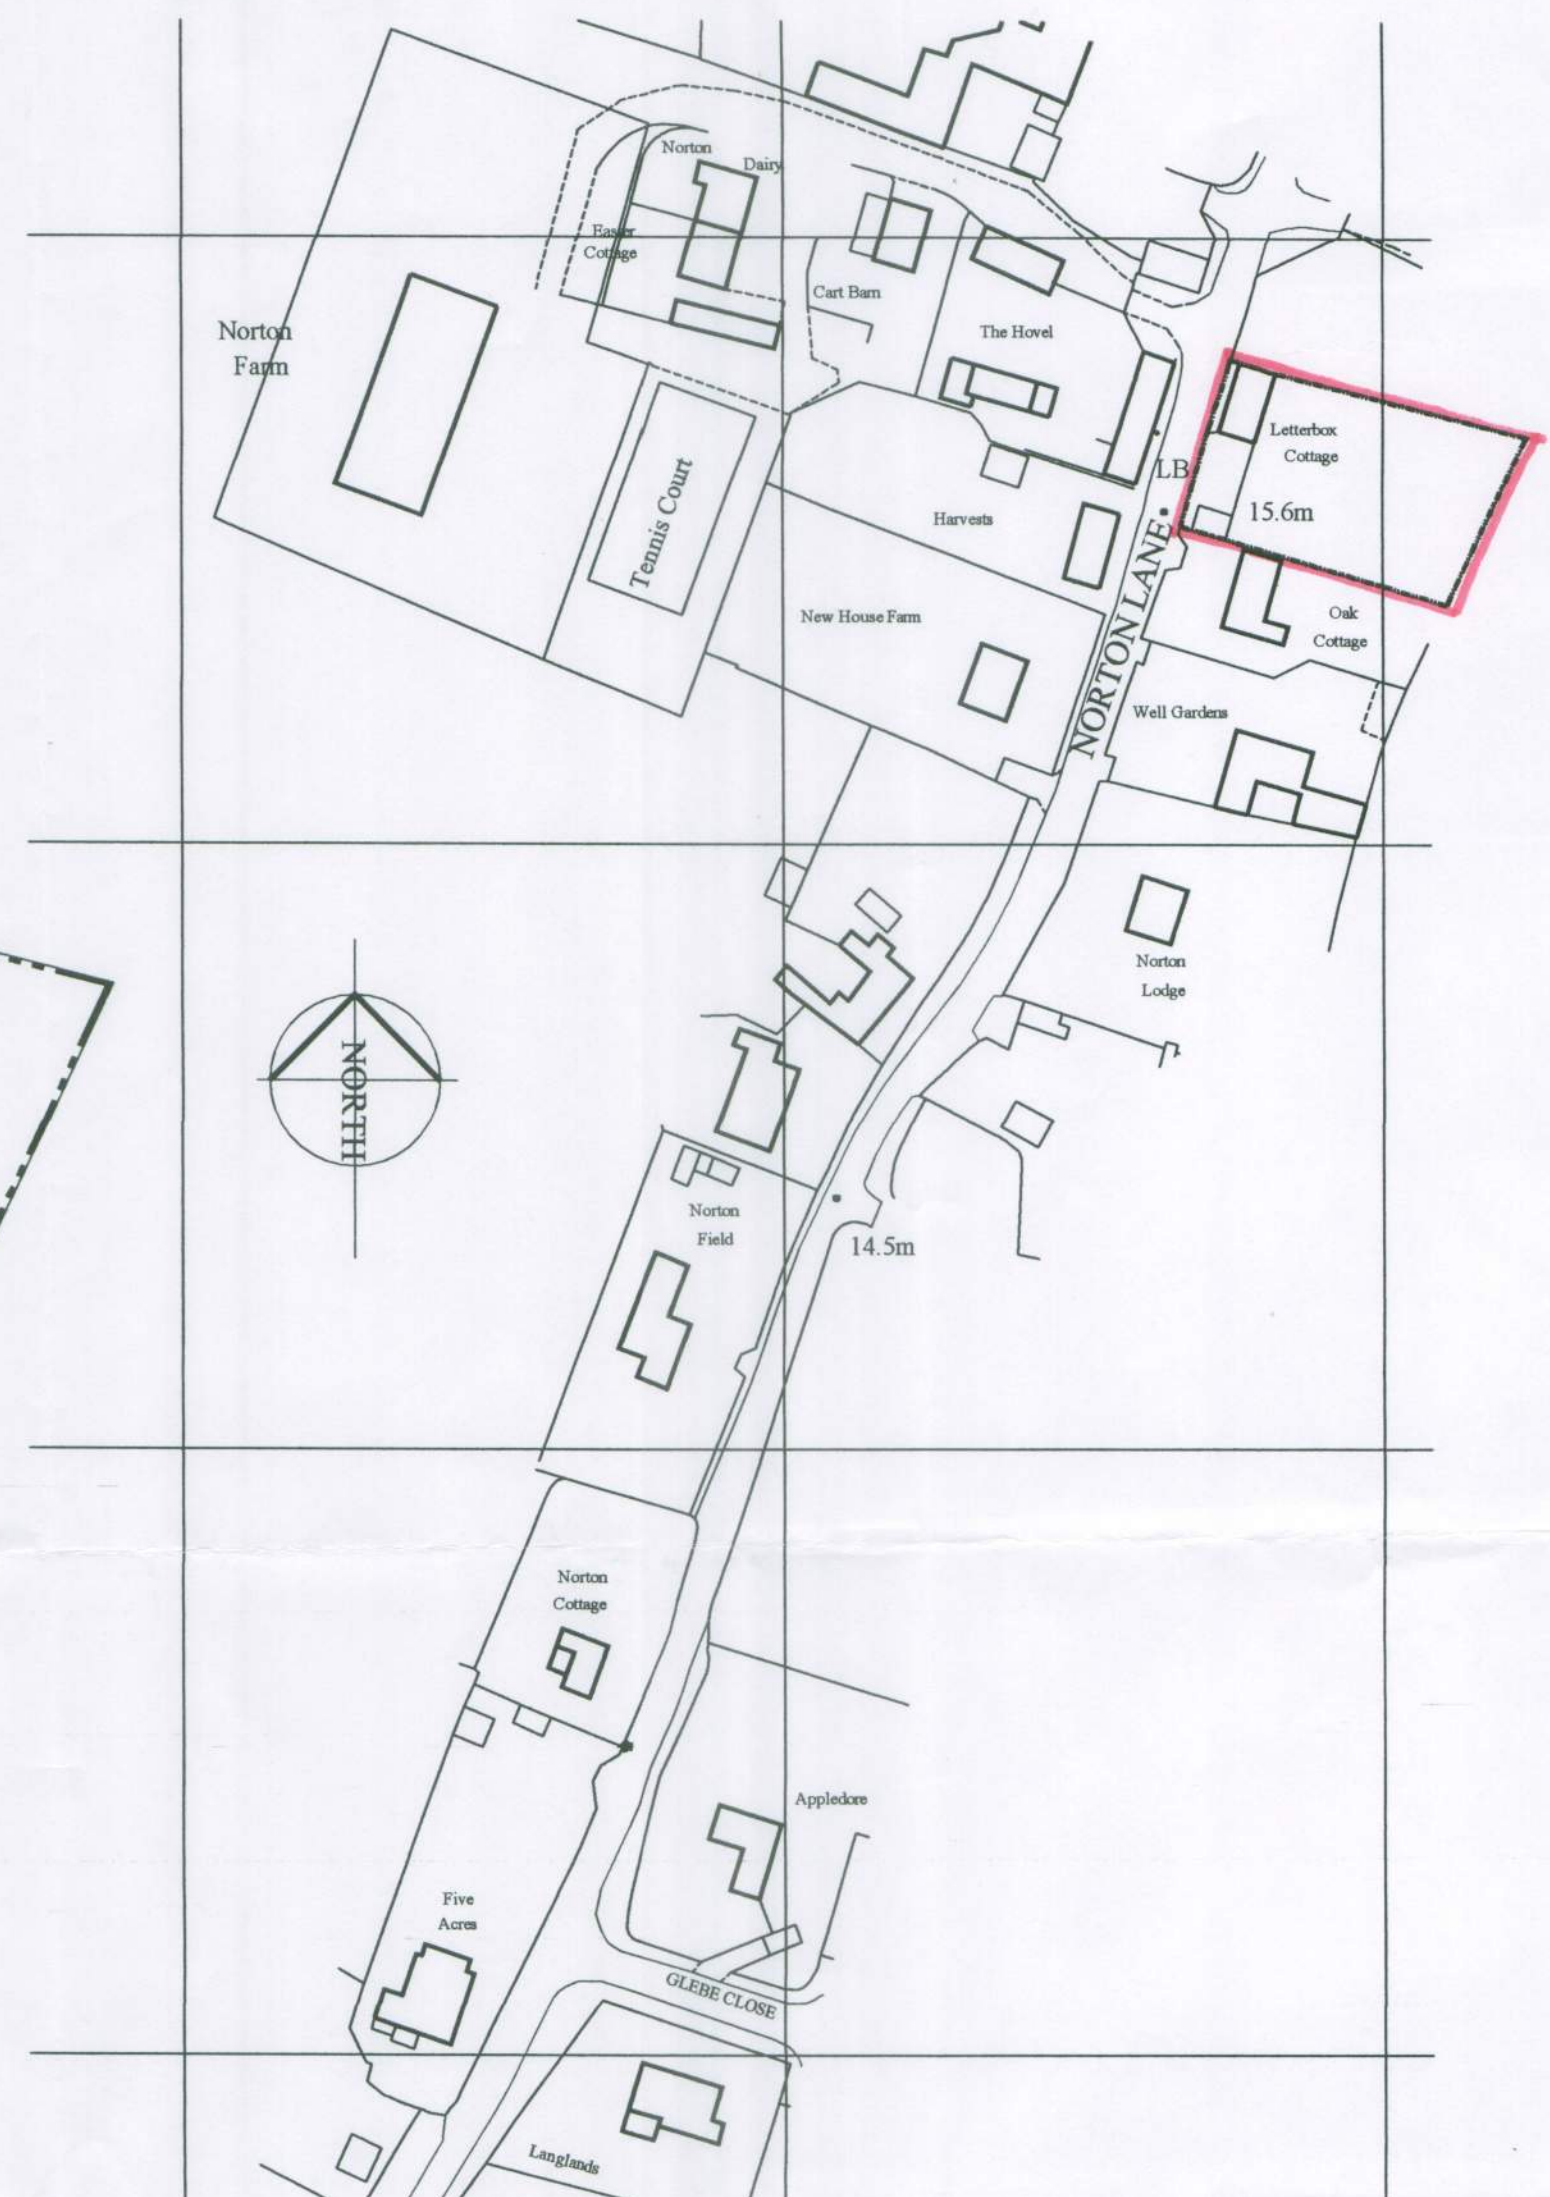

Location Plan
scale 1:1250

Garry Mount MCIAT
Chartered Architectural Technologist

4A Elm Grove South
Barnham
West Sussex
PO22 0EL

Tel: 01243 850614
email : garrymount@gmail.com

Rev B Work shop omitted
Rev A Position and design of garage amended
REVISION

Oct 2013
June 2013

PROJECT			
Proposed new garage building at Letterbox Cottage, Norton Lane, Aldingbourne			
SUBJECT			
Block Plan and Location Plan			
SCALE	DATE	DRAWING No 2012 / 30 / 01	Rev B
DRAWN	CHECKED		