ARUN DISTRICT COUNCIL AL/21/7/PL

Barnham Signal Box as re-erected at Westergate: proposed siting of Semaphore Signal

Plans ACS

Drawing 644/1a

1st Floor Plan.

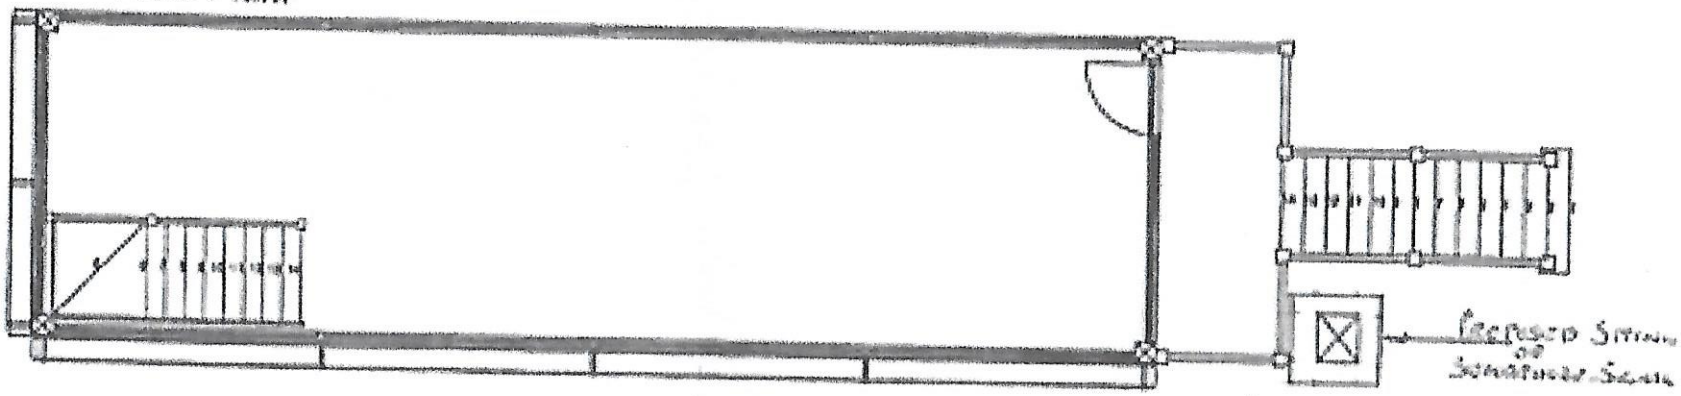

Ground Floor Plan.

