GENERIC CONSTRUCTION PLANS FOR SEMAPHORE SIGNAL (BRS-SM 83)

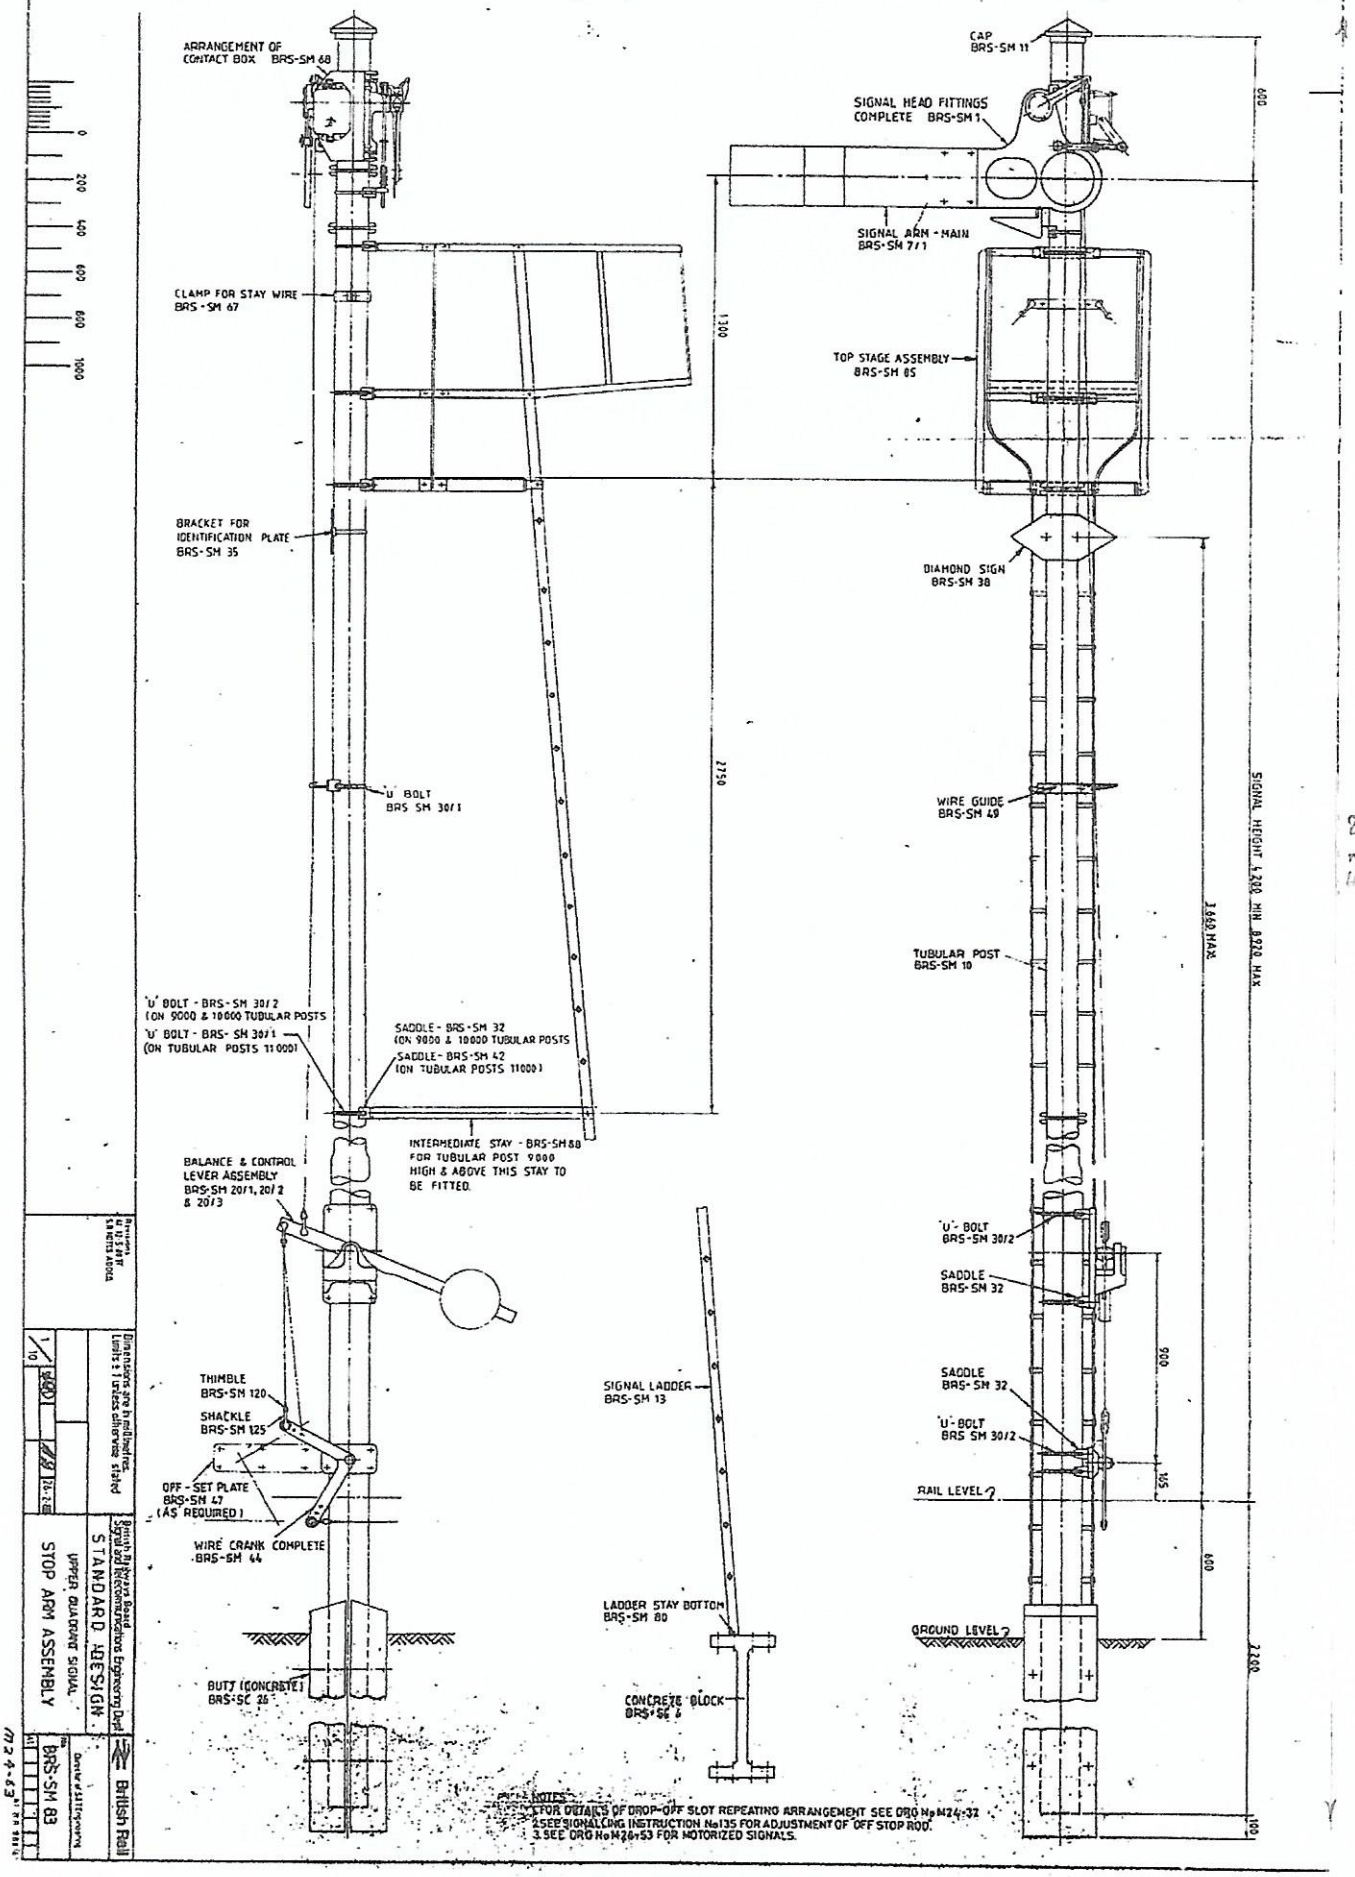

24' MOT HEIGHT

ARUN DISTRICT COUNCIL AL/2/17/PL