AL/30/13

Proposed Elevations

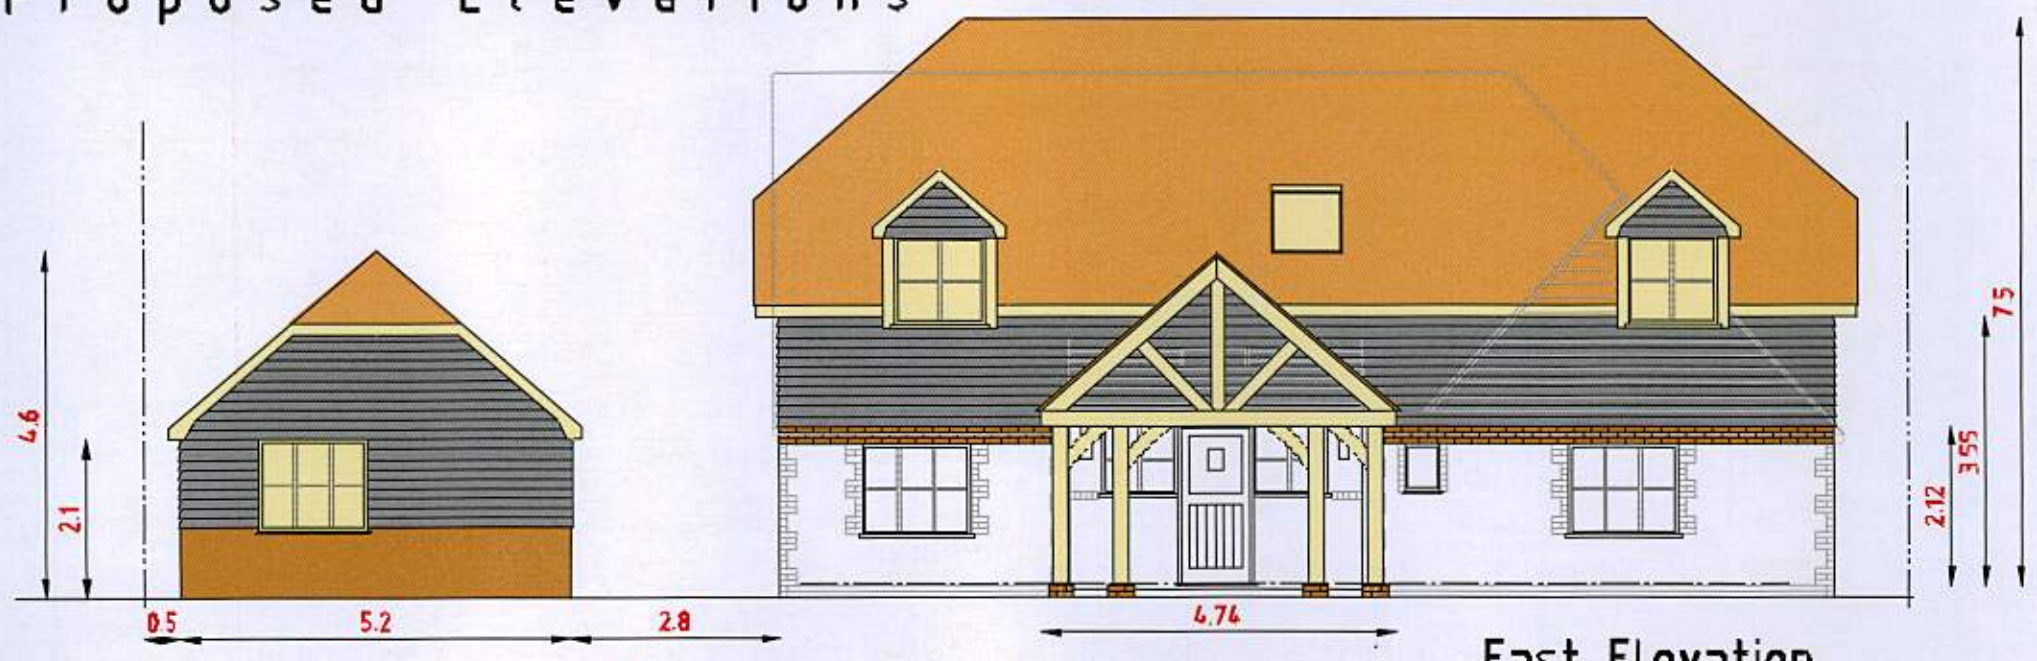

East Elevation

SUBSTITUTED

11.6.13

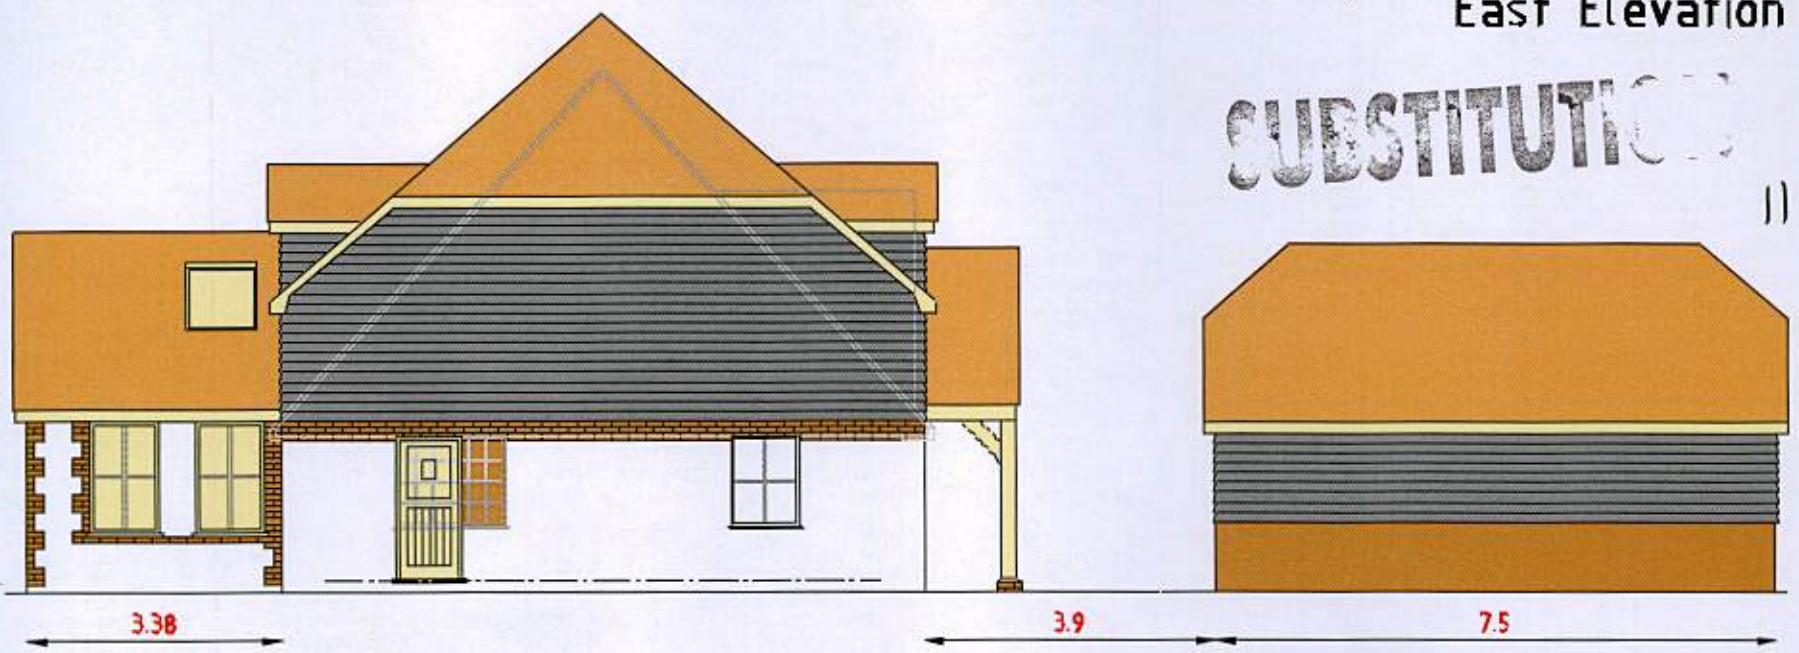

South Elevation



West Elevation

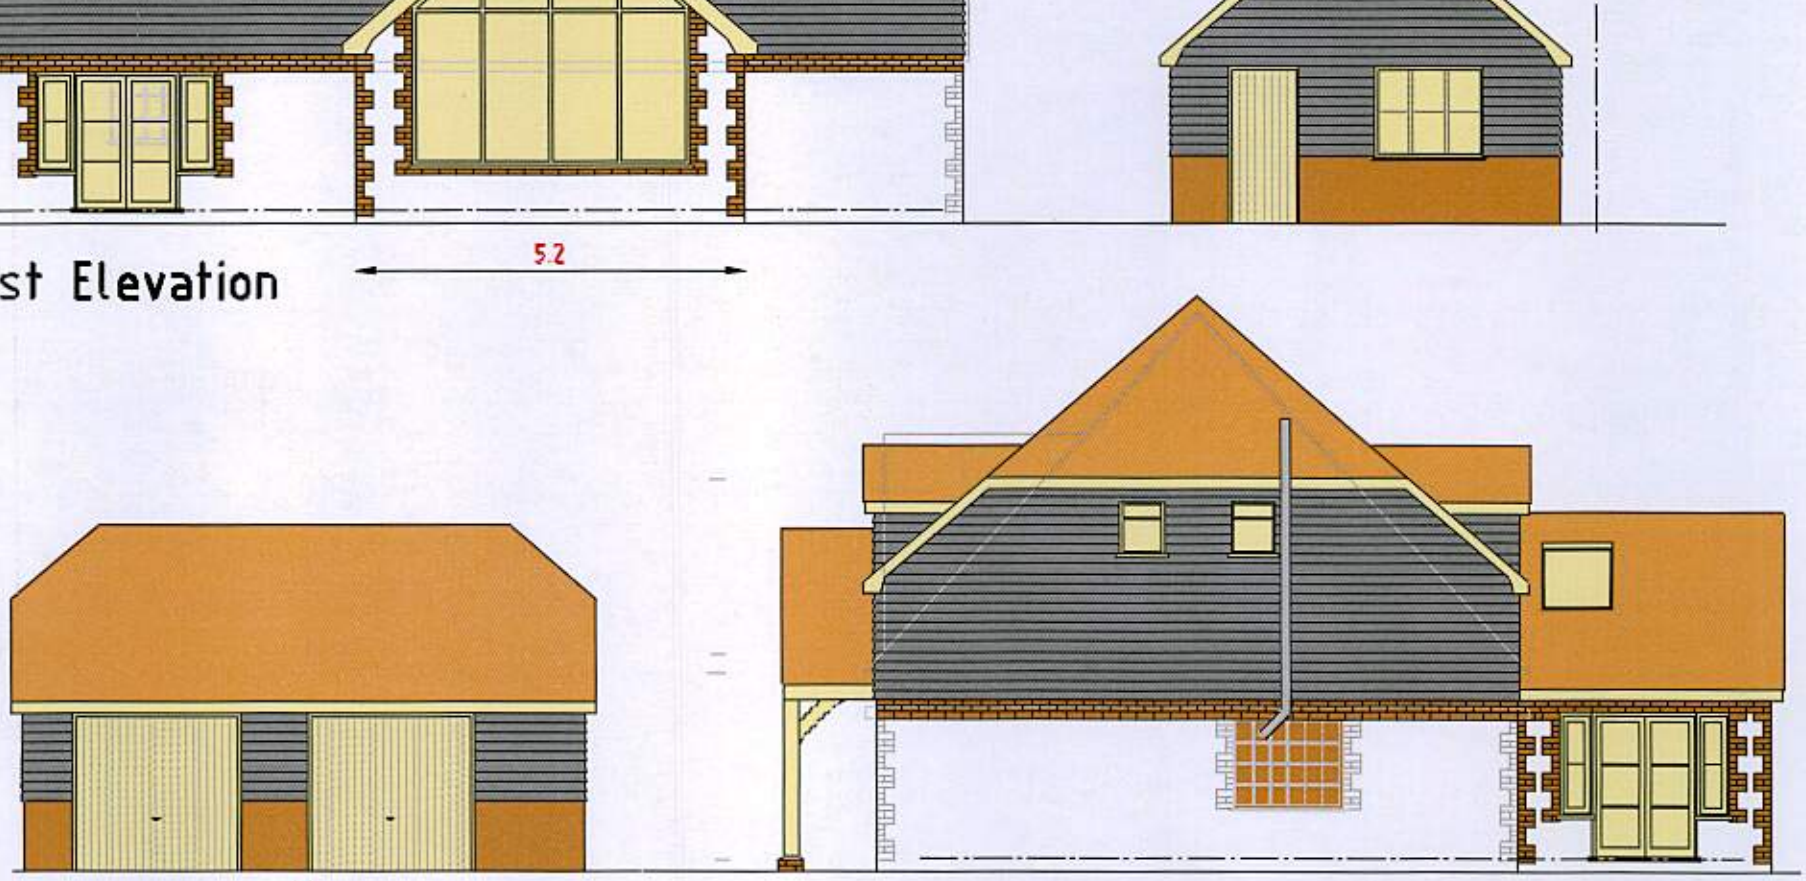

North Elevation

PROJECT
Proposed partial demolition of building above ground floor window level and construction of new first floor and roof including extensions and detached garage at Barn Cottage, Northfields Lane, Westergate. PO20 3UH

CLIENT Mr & Mrs A Needham

Scales
1:50, 1:100
1:500, 1:1250

Date
April 2013

Drawn
srb

Revisions
A) Jun 13 Garage position & size amended

Drawing No 15/13/08 | 1A

ARUN DISTRICT COUNCIL AL/30/13/