



Planning and Development Services
Arun District Council
Arun Civic Centre
Maltravers Road
Littlehampton
West Sussex
BN17 5LF

Developer Services
Southern Water
Sparrowgrove House
Sparrowgrove
Otterbourne
Hampshire
SO21 2SW

Tel: 0330 303 0119

Email: southernwaterplanning@atkinsglobal.com

Your Ref

AL/30/18/PL

Our Ref

PLAN-022307

Date

05/04/2018

Dear Sirs,

Proposal: Continuance of use without compliance with condition 24 imposed under AL/61/13/ (APP/C3810/A/14/2217385) relating to proposed private treatment plant.

Site: Land at Nyton Road & Northfields Lane, Land Off Fontwell Avenue, Eastergate, PO20 3UQ.

AL/30/18/PL

Thank you for your letter of 03/04/2018.

Southern Water would have no objection to the above proposal in relation to condition 24.

Yours sincerely



Developer Services

SOUTHERN WATER



The positions of pipes shown on this plan are believed to be correct, but Southern Water Services Ltd accept no responsibility in the event of inaccuracy. The actual positions should be determined on site.

Based upon Ordnance Survey Digital Data with the permission of the controller of H.M.S.O. Crown Copyright Reserved Licence No. WU 298530

O.S. REF: SU9405NW

Scale: 1:2500

Screen Print

WARNING: BAC pipes are constructed of Bonded Asbestos Cement

WARNING: Unknown (UNK) materials may include Bonded Asbestos Cement

ARUN DISTRICT COUNCIL AL/30/18/PL




Printed By: Nadigal

Date: 4-4-2018

Southern Water MapGuide Browser

Requested By:

SOUTHERN WATER

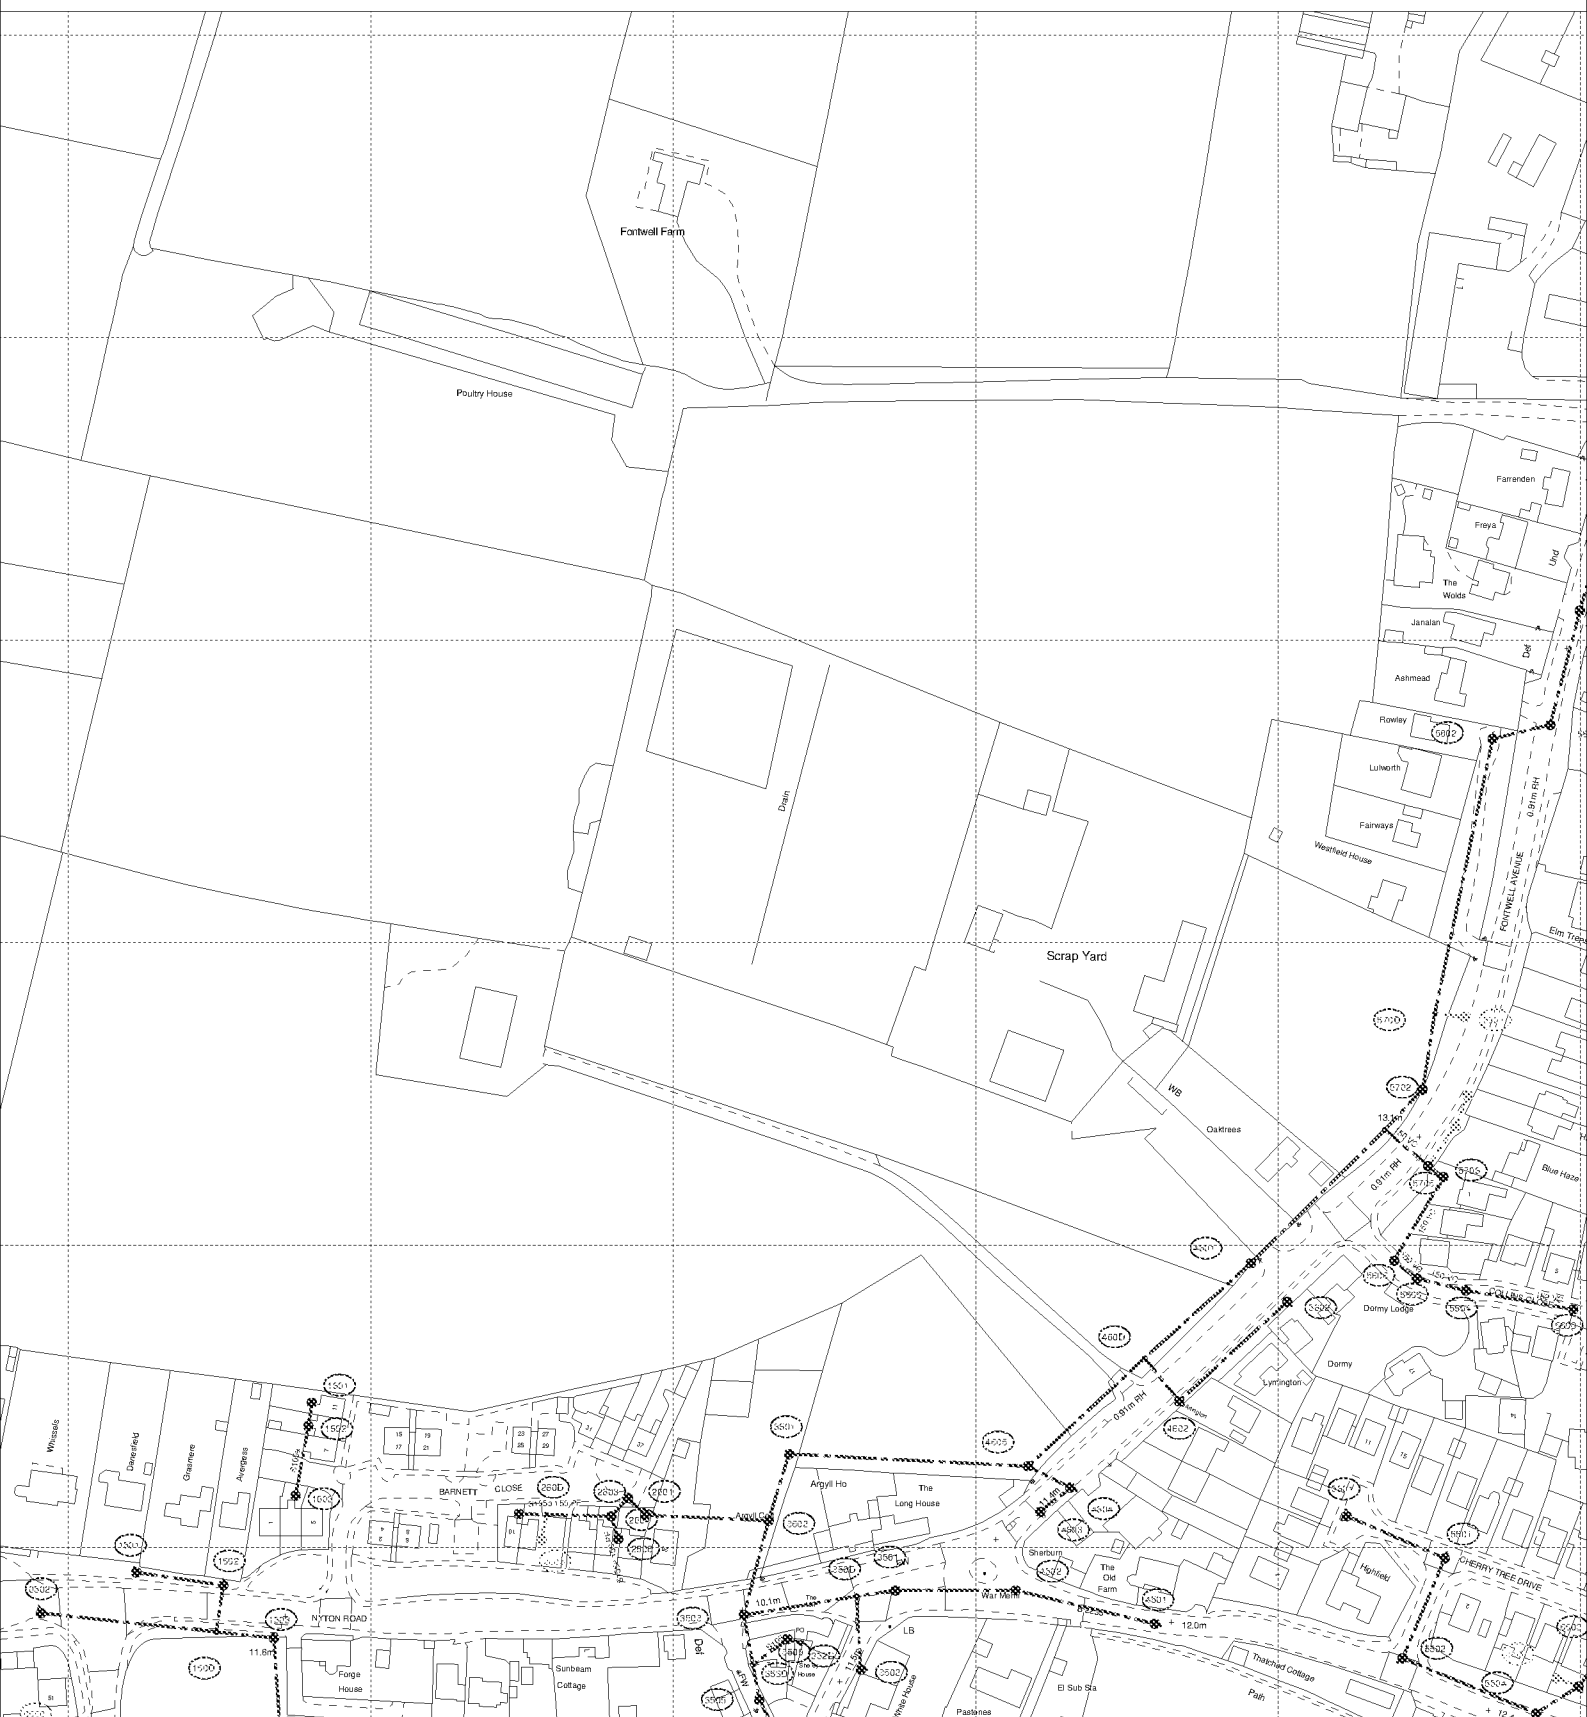

The positions of pipes shown on this plan are believed to be correct, but Southern Water Services Ltd accept no responsibility in the event of inaccuracy. The actual positions should be determined on site.

Based upon Ordnance Survey Digital Data with the permission of the controller of H.M.S.O. Crown Copyright Reserved Licence No. WU 298530

O.S. REF: SU9405NW

Scale: 1:2500

Screen Print

WARNING: BAC pipes are constructed of Bonded Asbestos Cement

WARNING: Unknown (UNK) materials may include Bonded Asbestos Cement

ARUN DISTRICT COUNCIL AL/30/18/PL



Printed By: NadigaJ

Date: 4-4-2018

Southern Water MapGuide Browser

Requested By: