


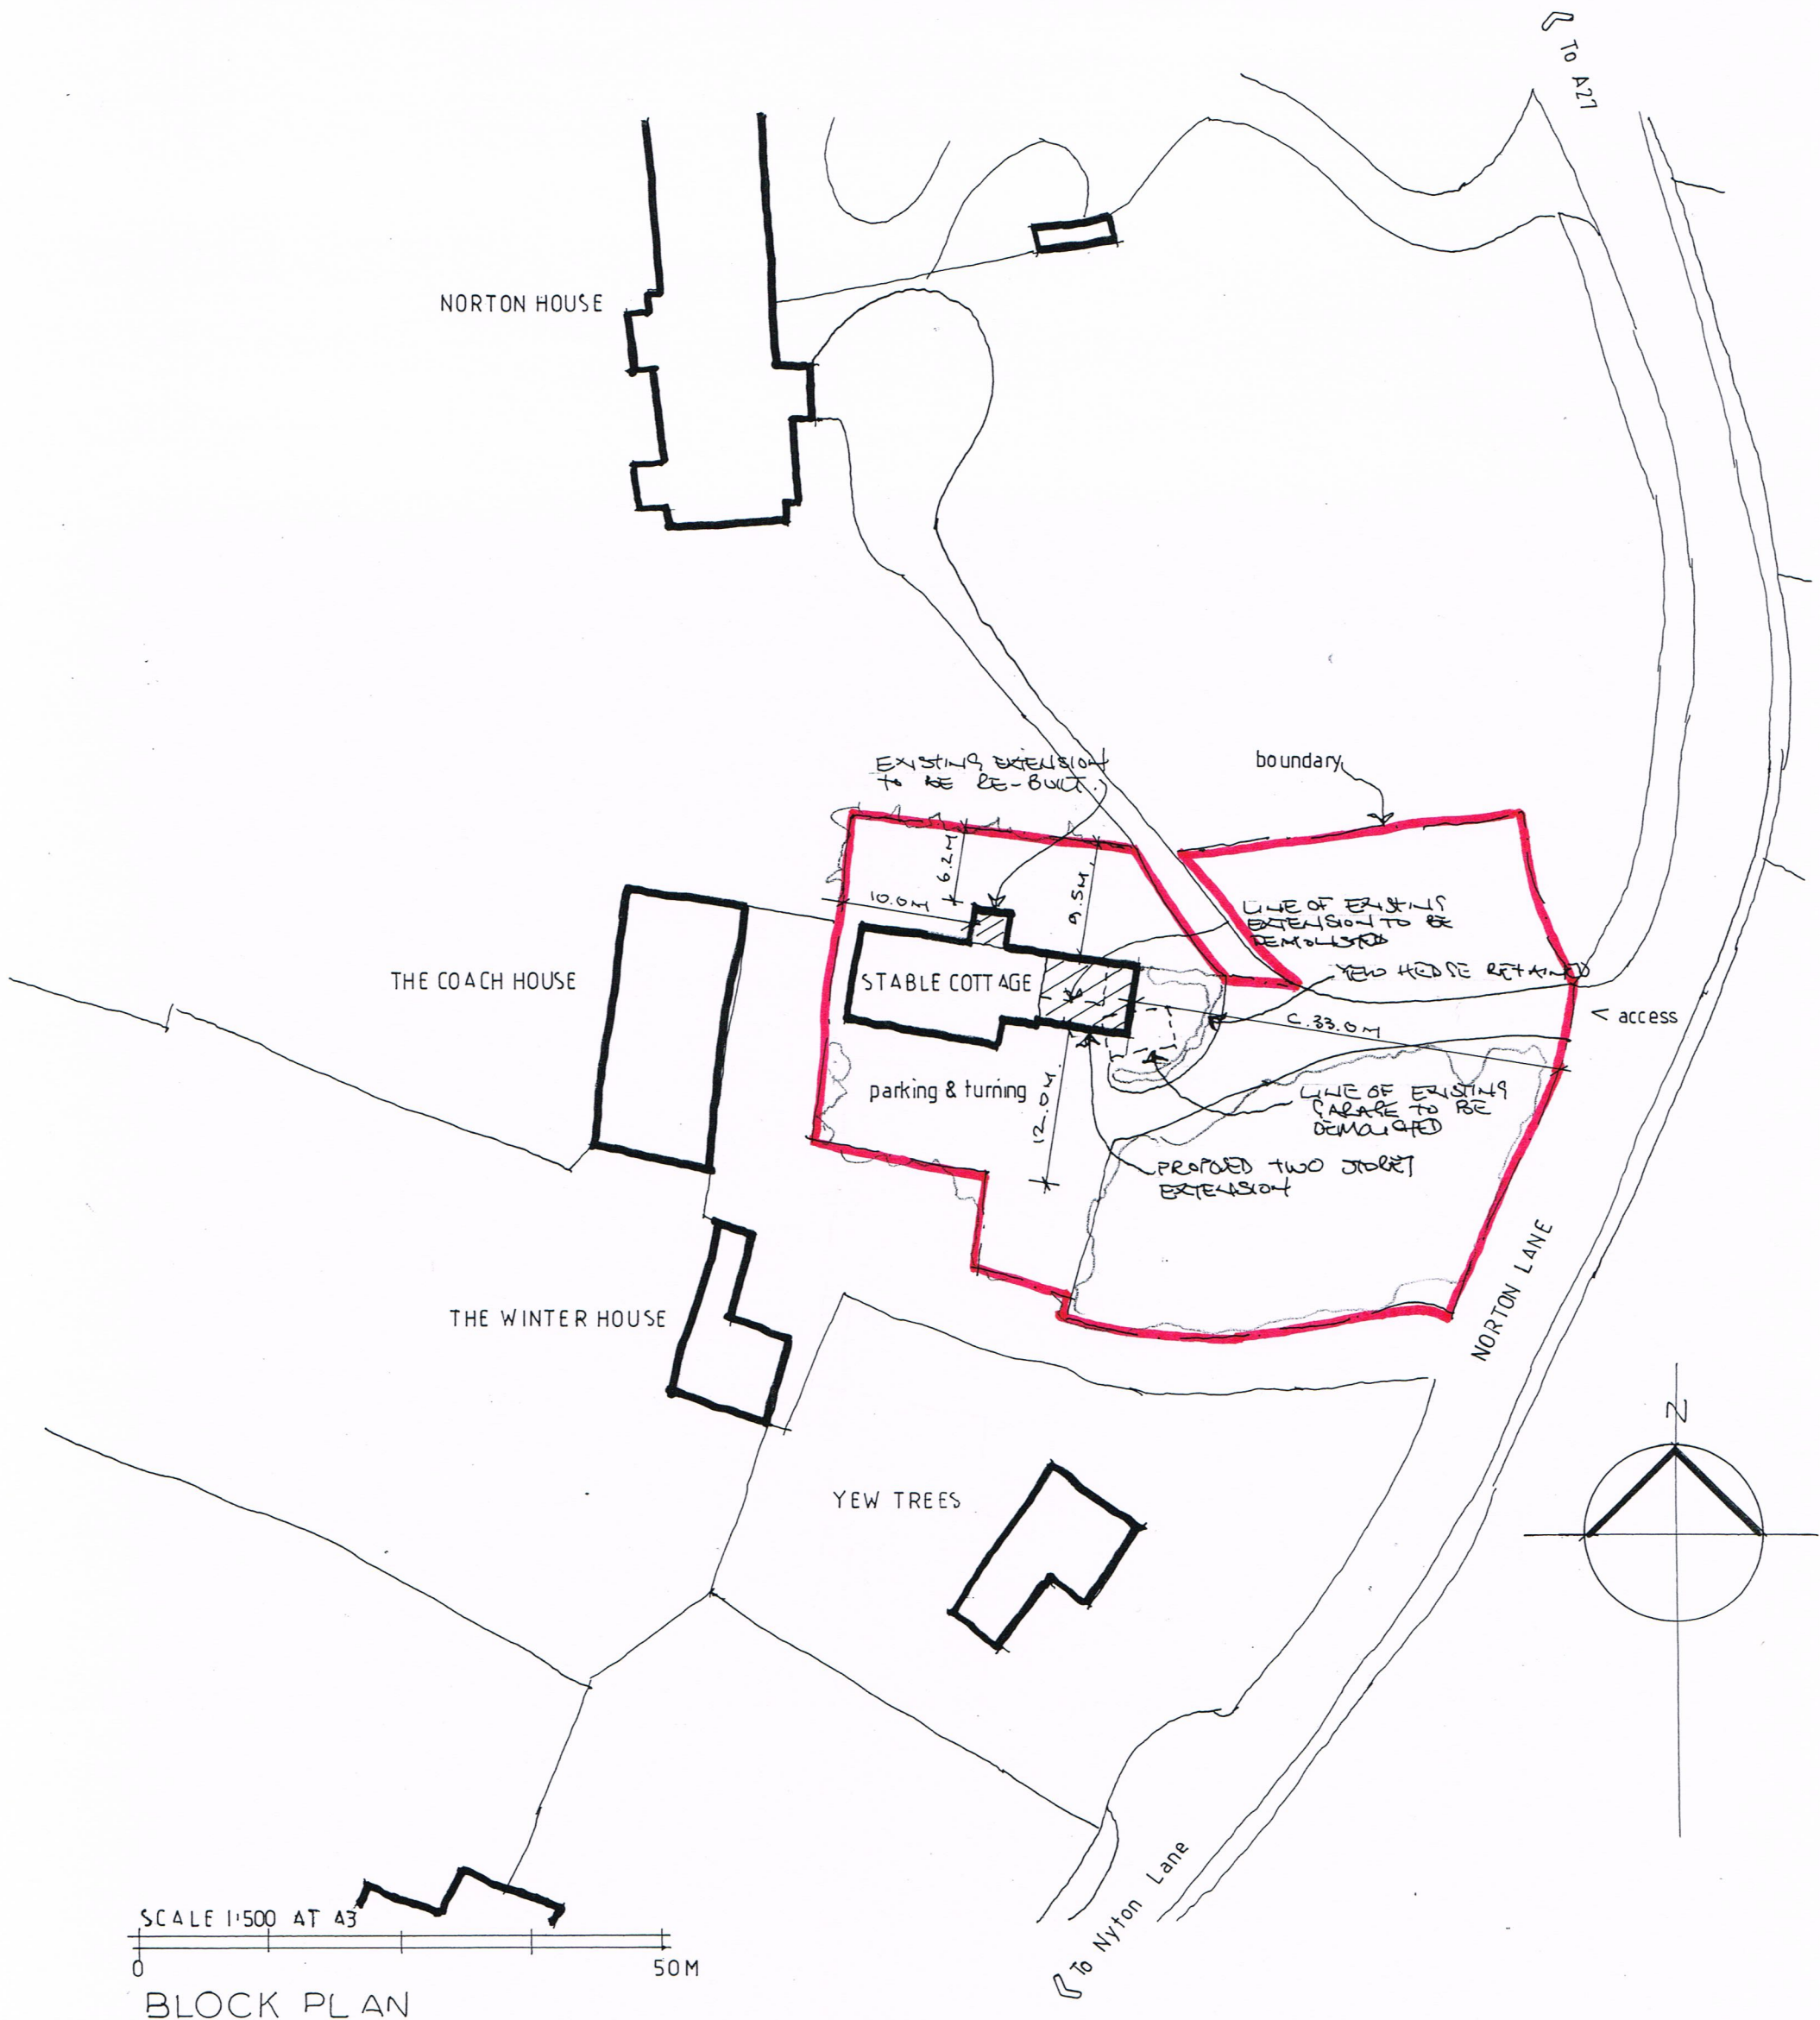

RJCA Chartered Architects
 The White House, 2 Lavant Road
 Chichester, West Sussex PO19 5RQ
 Tel: 01243 779600
 Mobile: 07973435493
 Email: rjcatkinson@btinternet.com

Project Name: Stable Cottage, Norton Lane, Norton
Drawing: Block/site layout plan – scale 1:500 @ A3
Drawing Number: 2018/20/06 Rev.