


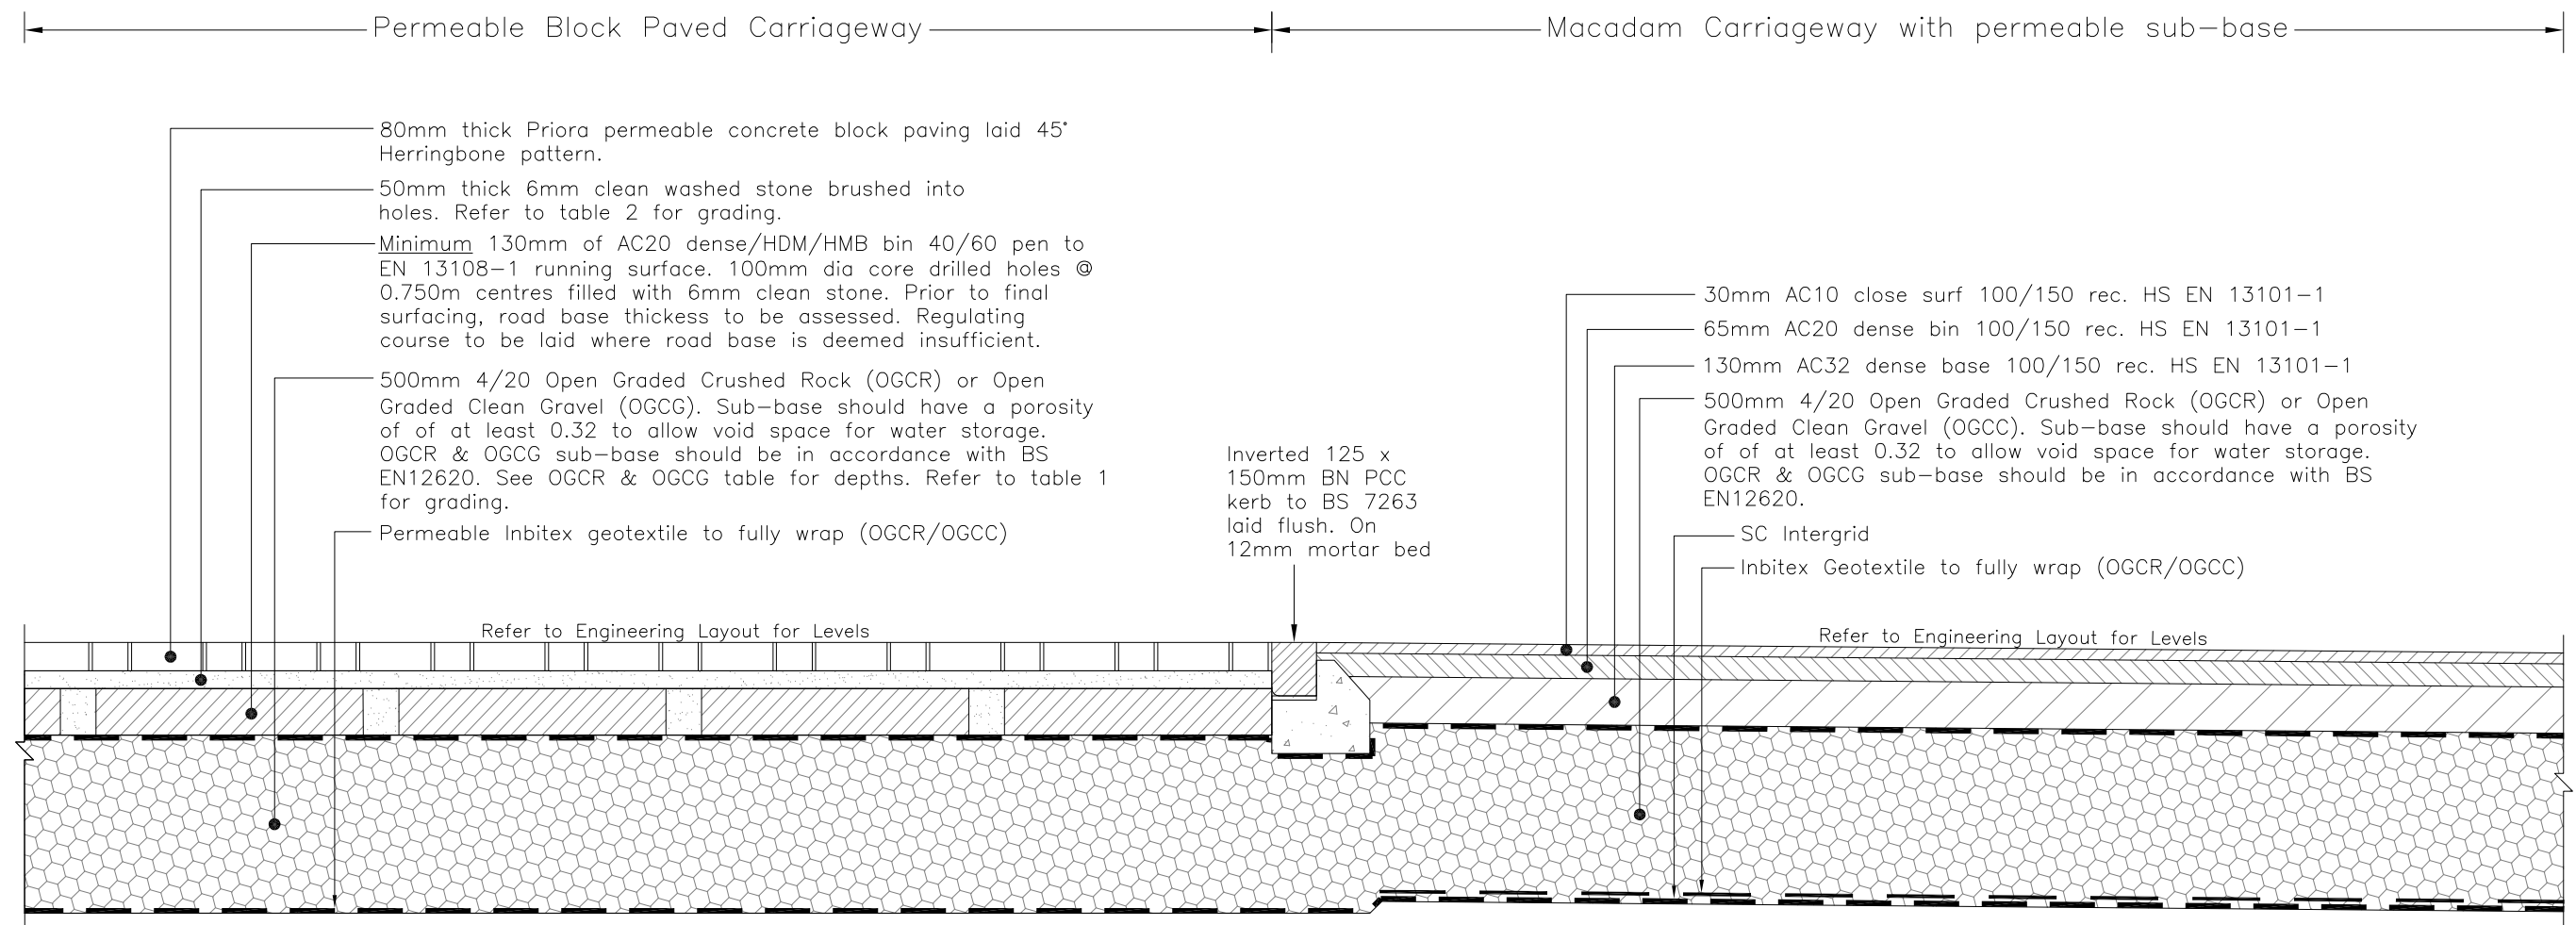

TYPICAL SECTION THROUGH PERMEABLE BLOCK PAVING CARRIAGEWAY AND MACADAM CARRIAGEWAY WITH PERMEABLE SUB-BASE SURFACE TRANSITION

Scale 1:20

PRELIMINARY

REV. No.	DATE	DESCRIPTION	INITIALS
Client		Taylor Wimpeyplc MJA CONSULTING CIVIL AND STRUCTURAL ENGINEERS Monarch House, Barton Lane, Abingdon, Oxon, OX14 3NB Tel: 01235 555173 Fax: 01235 523226	
Project		Westergate & Eastergate	
Title		Typical Section Through Surface Transition Scale 1:20@A3 Checked TC	Date Jul '19 Drawn JW Drawing No. 5655:25 Rev —