




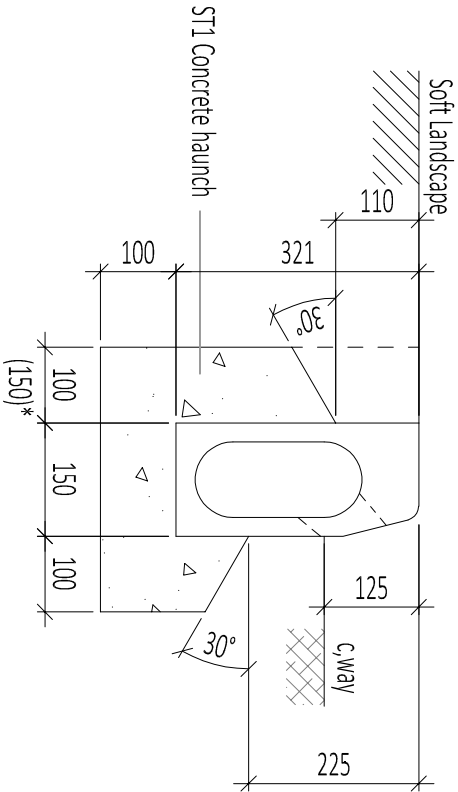

HB Mono Beany 321 Installation
TSMo001

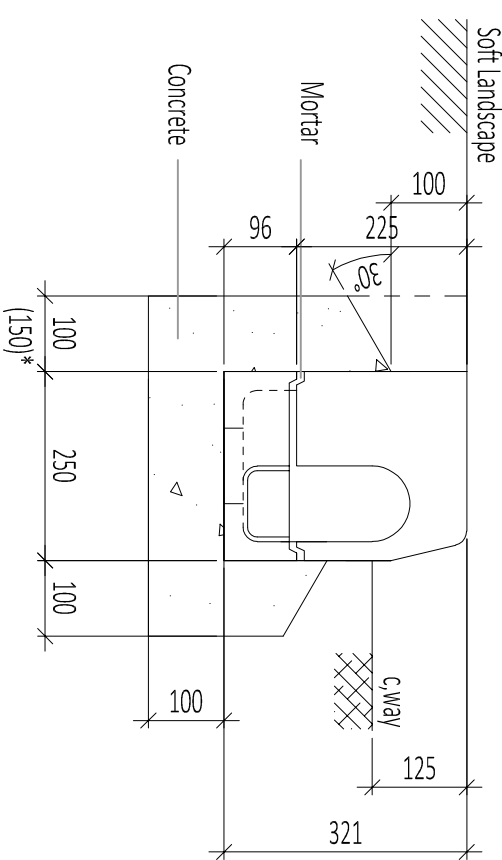

HB Mono Beany 321 Rodding Box
& Access Cover Installation
TSMo006

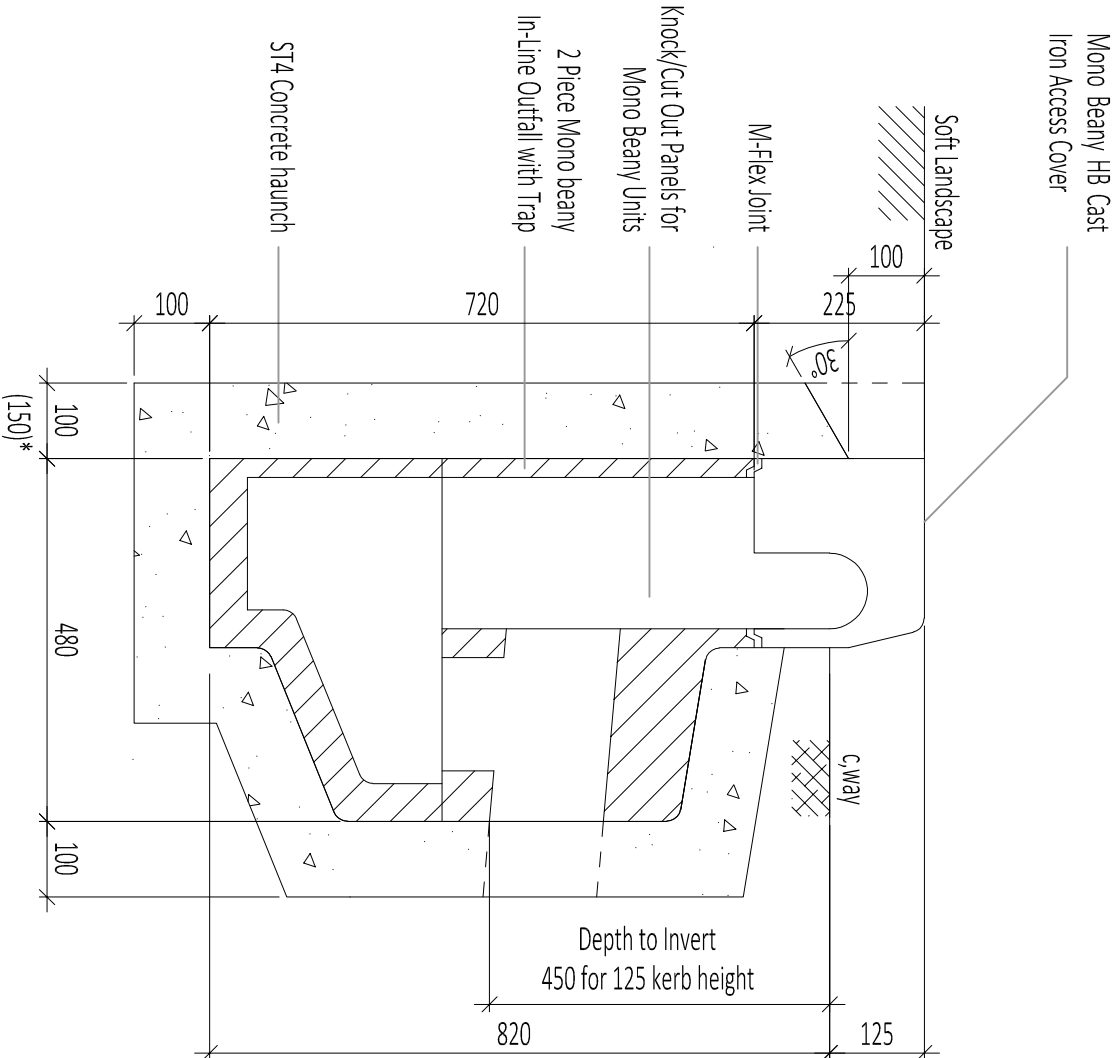

HB Mono Beany Access Cover
and Side Outfall
TSMo005

PRELIMINARY

REV. No.	DATE	DESCRIPTION	INITIALS
Client			
Taylor Wimpey plc		MJA CONSULTING CIVIL AND STRUCTURAL ENGINEERS Monarch House, Barton Lane, Abingdon, Oxon, OX14 3NB Tel: 01235 555173 Fax: 01235 523226	
Project Westergate & Eastergate		MJA	
Title Beany Block Details		Scale 1:10@A3	Date Jul '18
		Checked AMC	Drawn WSR
Drawing No. 5655:24			Rev —