




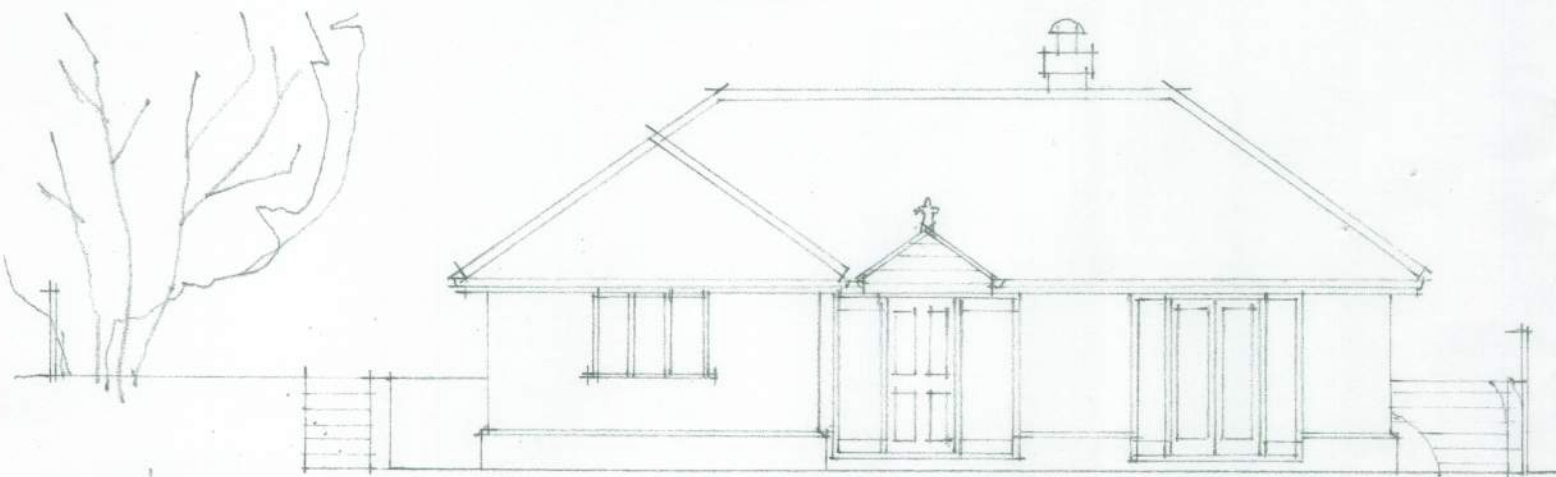


FRONT ELE. (WEST) (1:100)

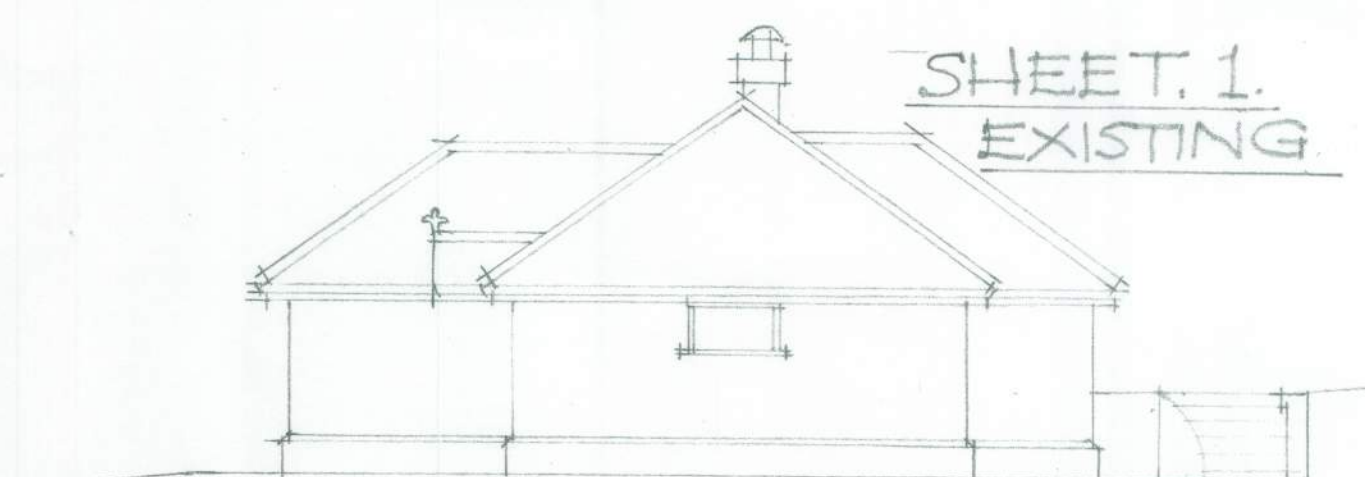


SIDE ELE. (SOUTH) (1:100)

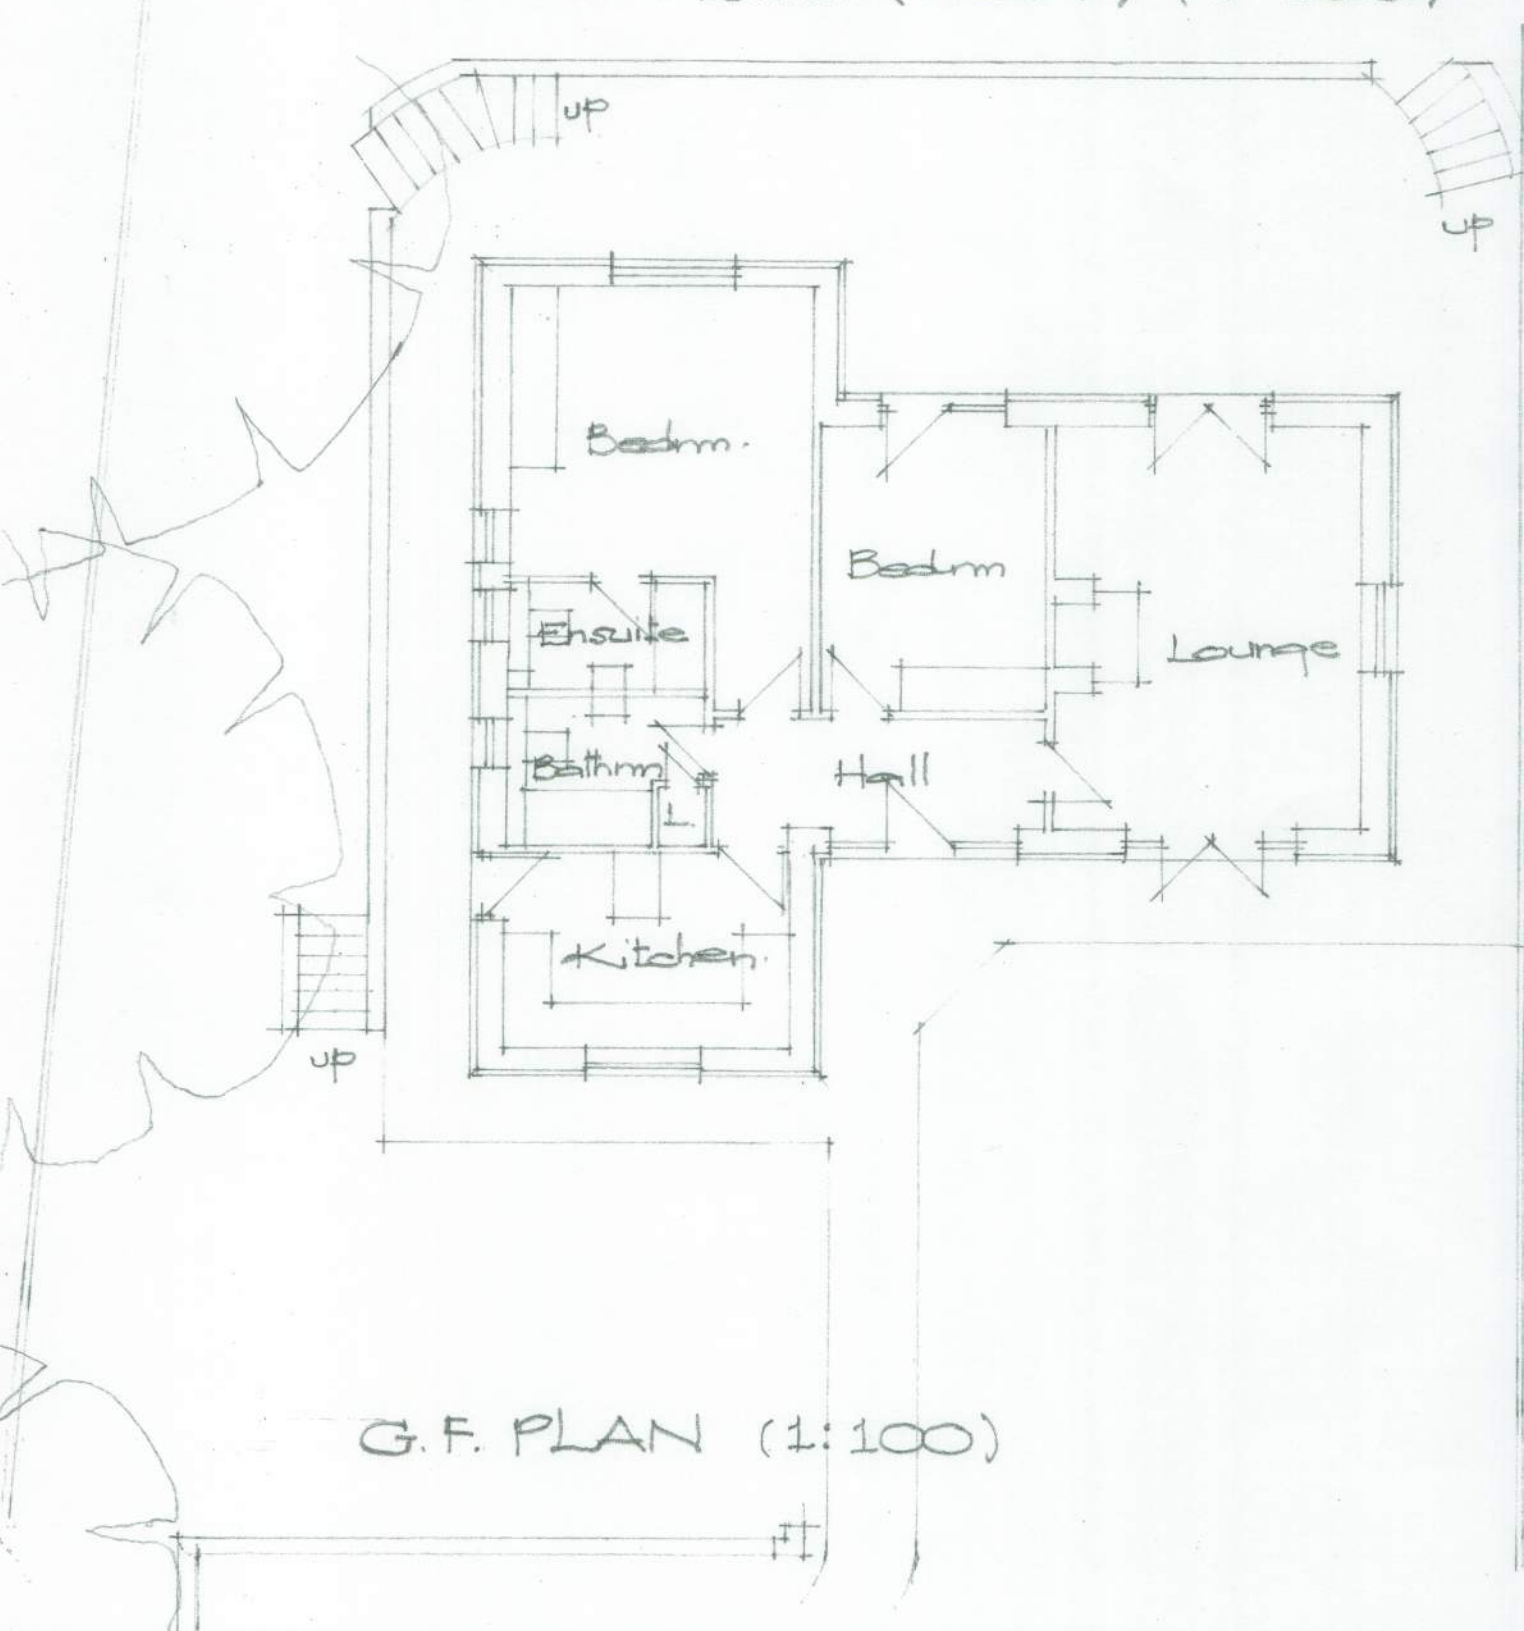

G.F. PLAN (1:100)

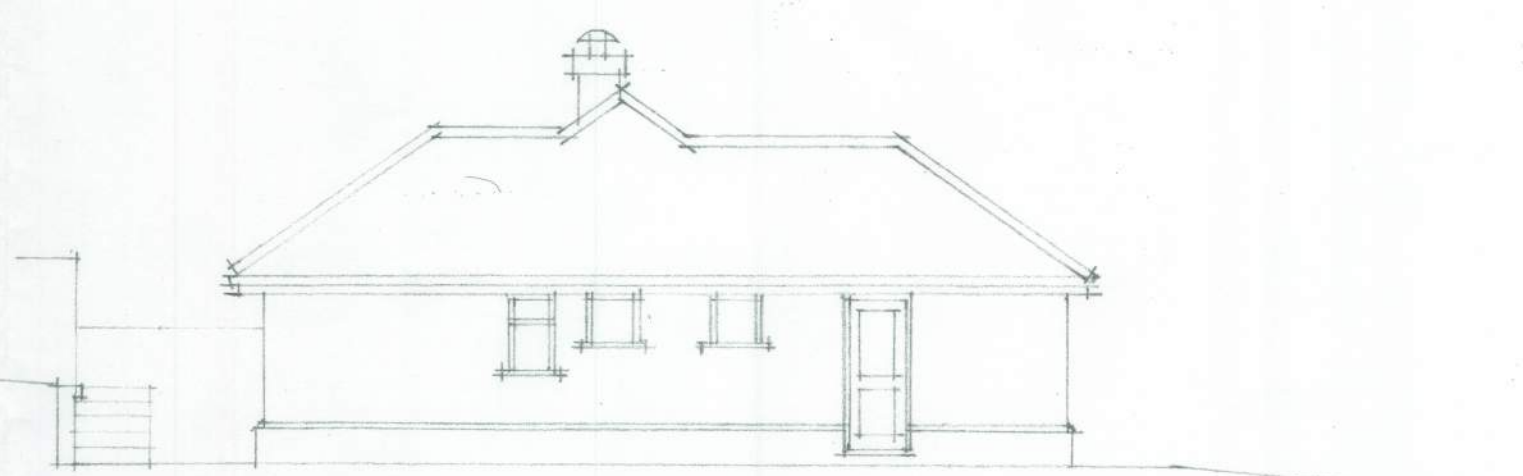

SIDE ELE. (NORTH) (1:100)

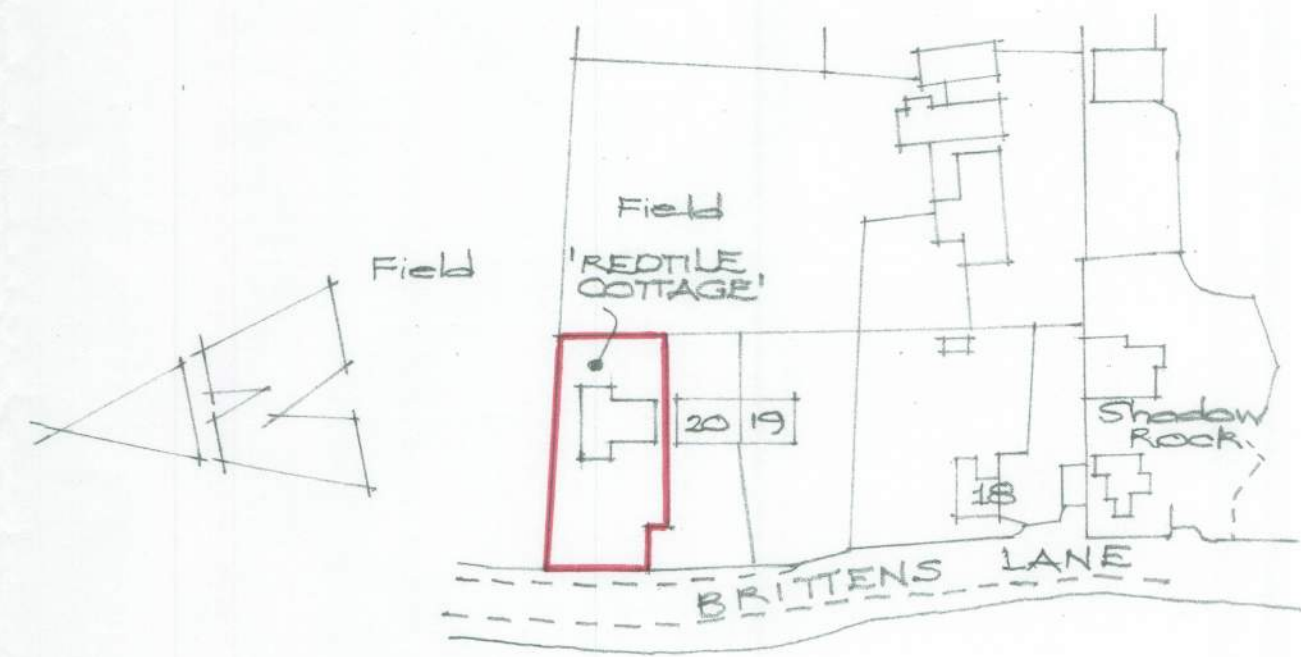

LOCATION PLAN (1:1250)