


SHEET. 3 PROPOSALS

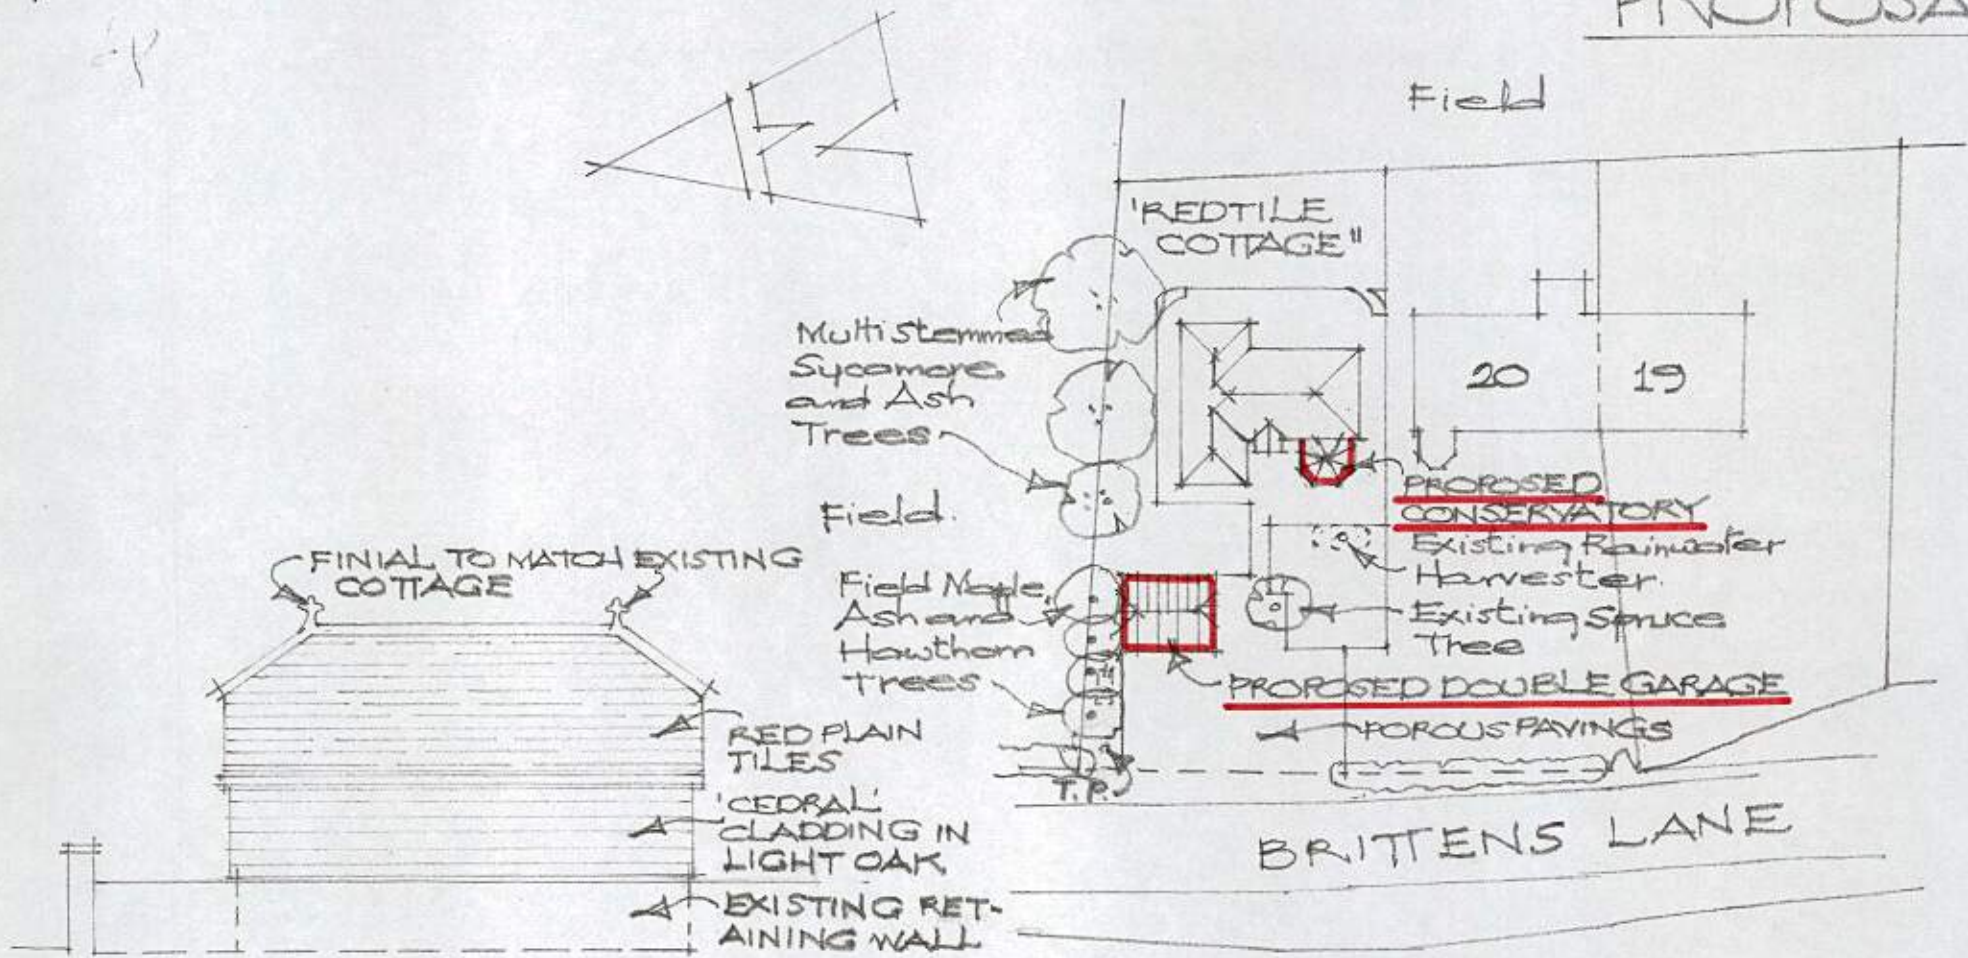

REAR GARAGE ELE. (EAST) (1:100) BLOCK PLAN (1:500)