

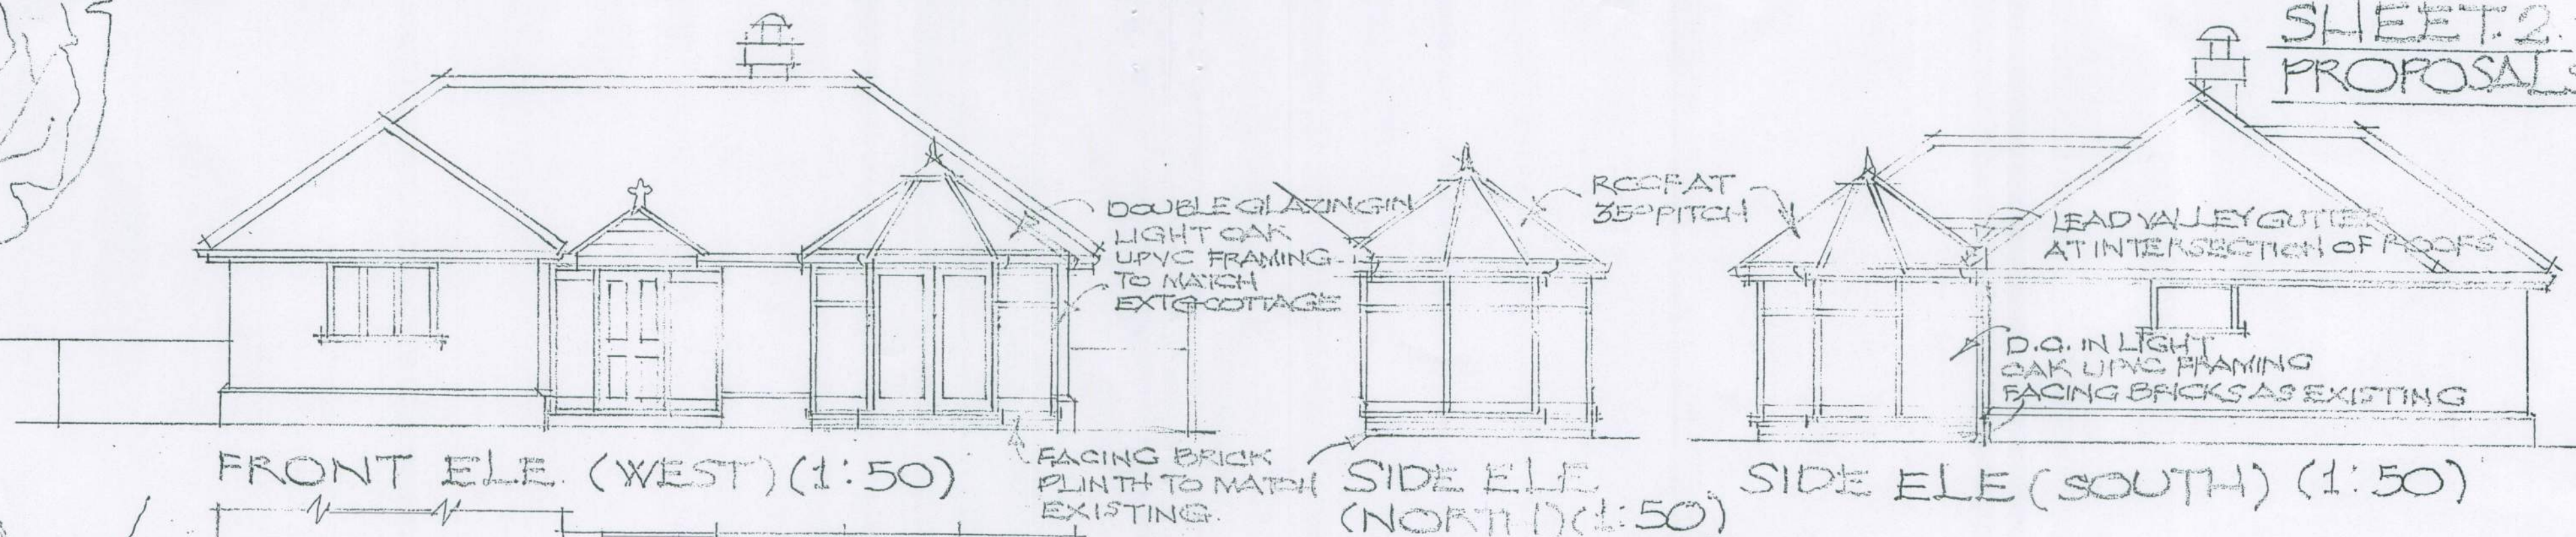


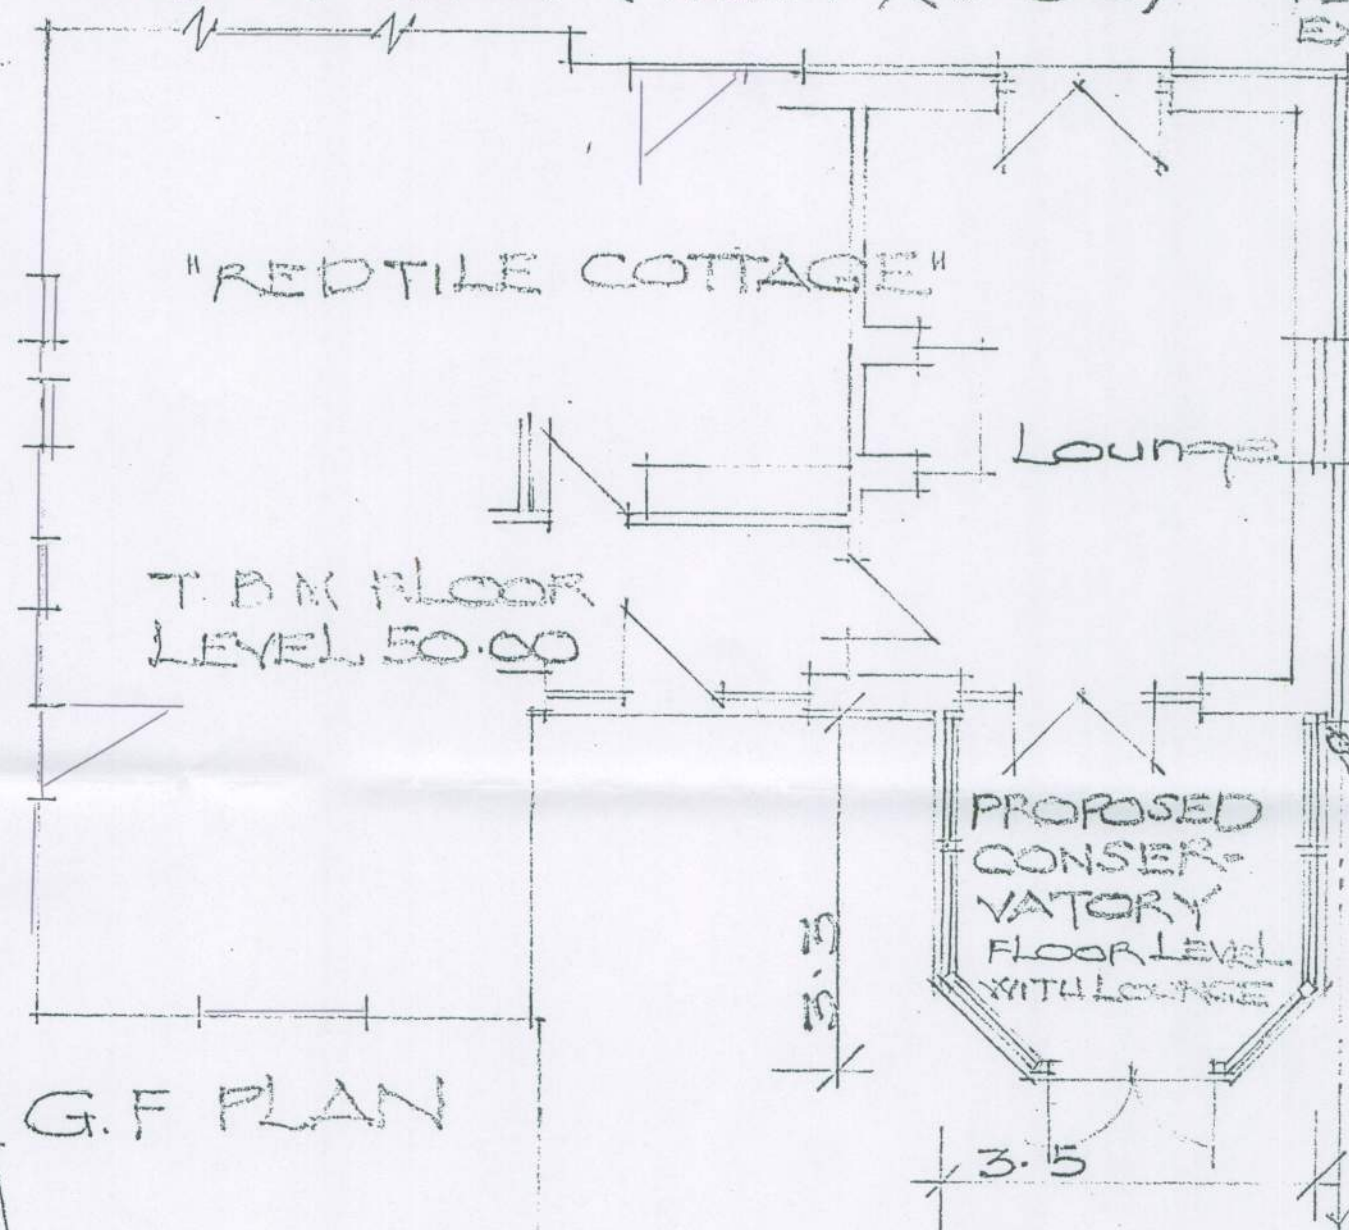

PROPOSED DOUBLE GARAGE AND CONSERVATORY EXTENSIONS AT "REDTILE COTTAGE" BRITENS LANE, FONTWELL, BN 18 0ST. FOR MR K. LOCKYEAR. SCALES AS ANNOTATED. APRIL 2013.

BOUNDARY TREES (SEE BLOCK PLAN SHEET 3)
ROOT PROTECTION IN ACCD WITH BS 5837

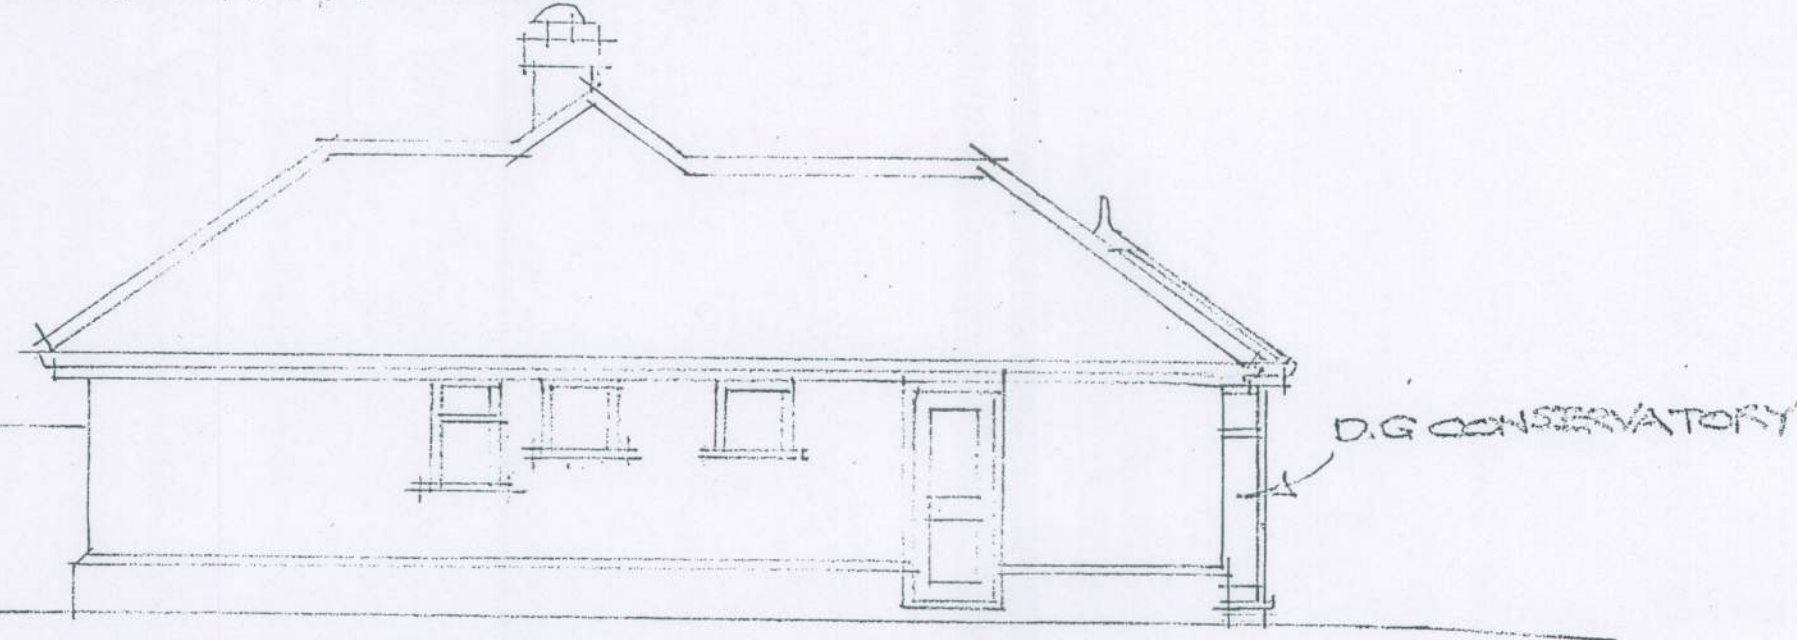