

FRONT ELE. (WEST) (1:50)

SIDE ELE. (NORTH) (1:50)

SIDE ELE. (SOUTH) (1:50)

AL/31/13

SUBSTITUTION

10.6.13

"REDTILE COTTAGE"

T.B.M FLOOR
LEVEL 50.00

Lounge

G.F. PLAN


PROPOSED
CONSERVATORY
FLOOR LEVEL
WITH LOUNGE

RWD P TO EXTG
HARVESTER
150 INSET

SIDE ELE. (NORTH) (1:50)

PROPOSED DOUBLE GARAGE AND
CONSERVATORY EXTENSIONS AT
"REDTILE COTTAGE" BRITENS LANE,
FONTWELL, BN 18 0ST.
FOR MR K. LOCKYEAR.
SCALES AS ANNOTATED. APRIL 2013.

BOUNDARY TREES (SEE BLOCK PLAN SHEET 3)
ROOT PROTECTION IN ACCD WITH BS 5837

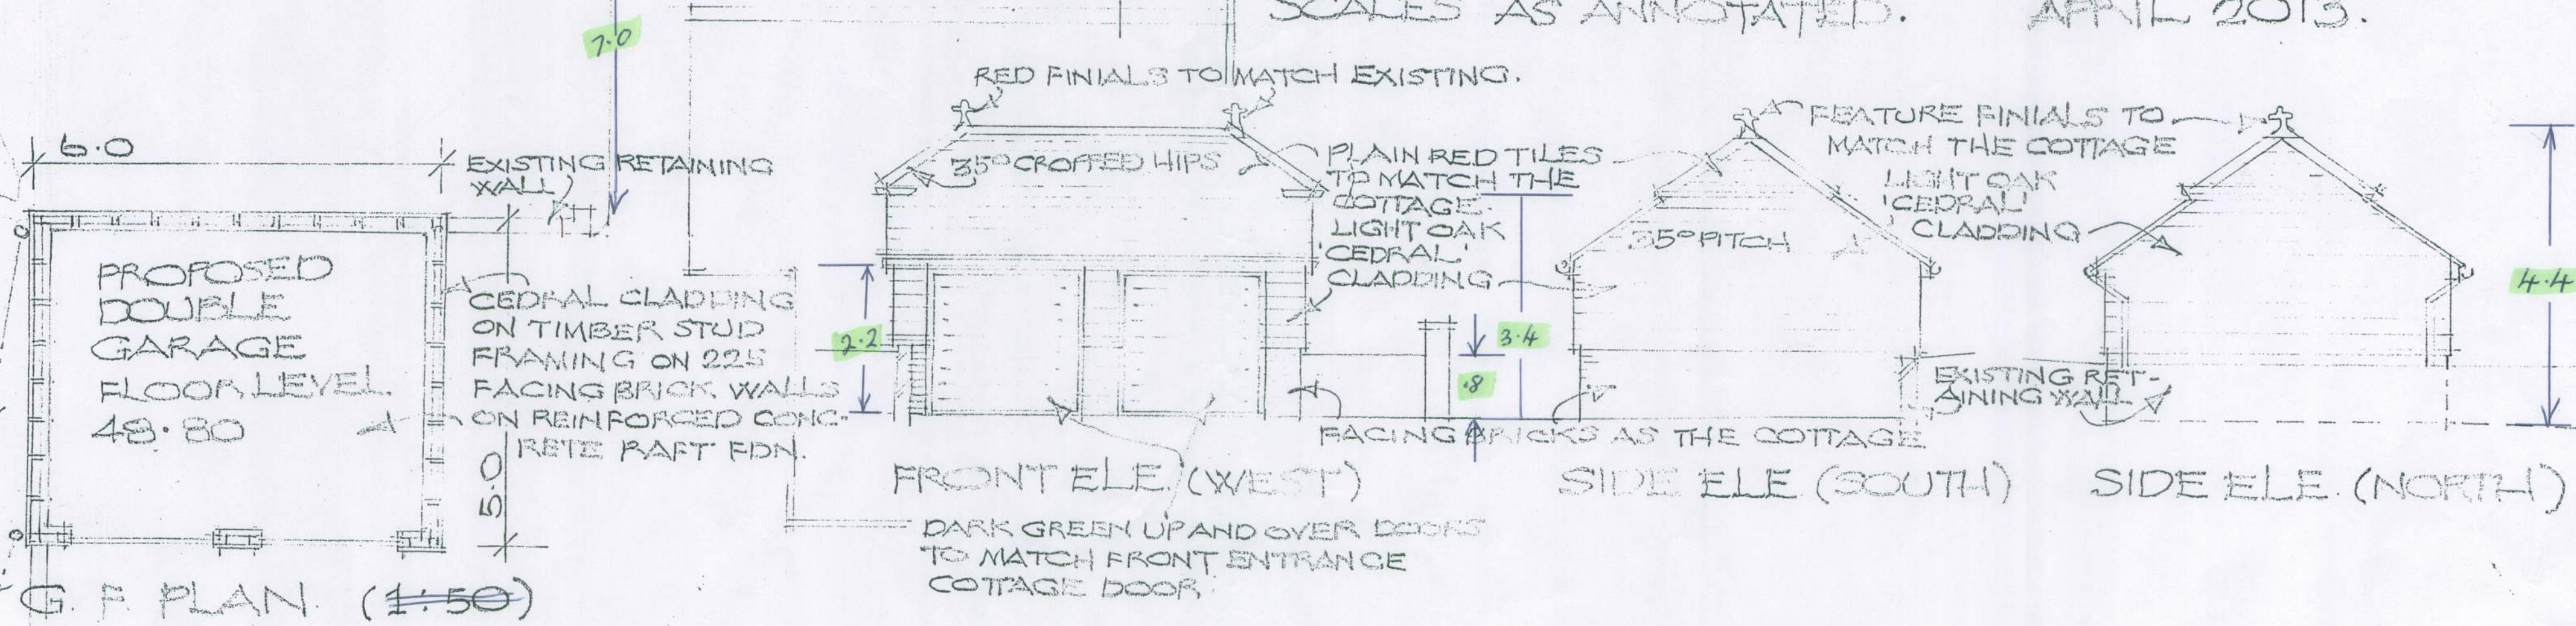

FRONT ELE. (WEST)

SIDE ELE. (SOUTH)

SIDE ELE. (NORTH)

G.F. PLAN (1:50)