

4A Elm Grove South


Barnham

West Sussex

PO22 0EL

Tel: 01243 850614

email : garrymount@gmail.com

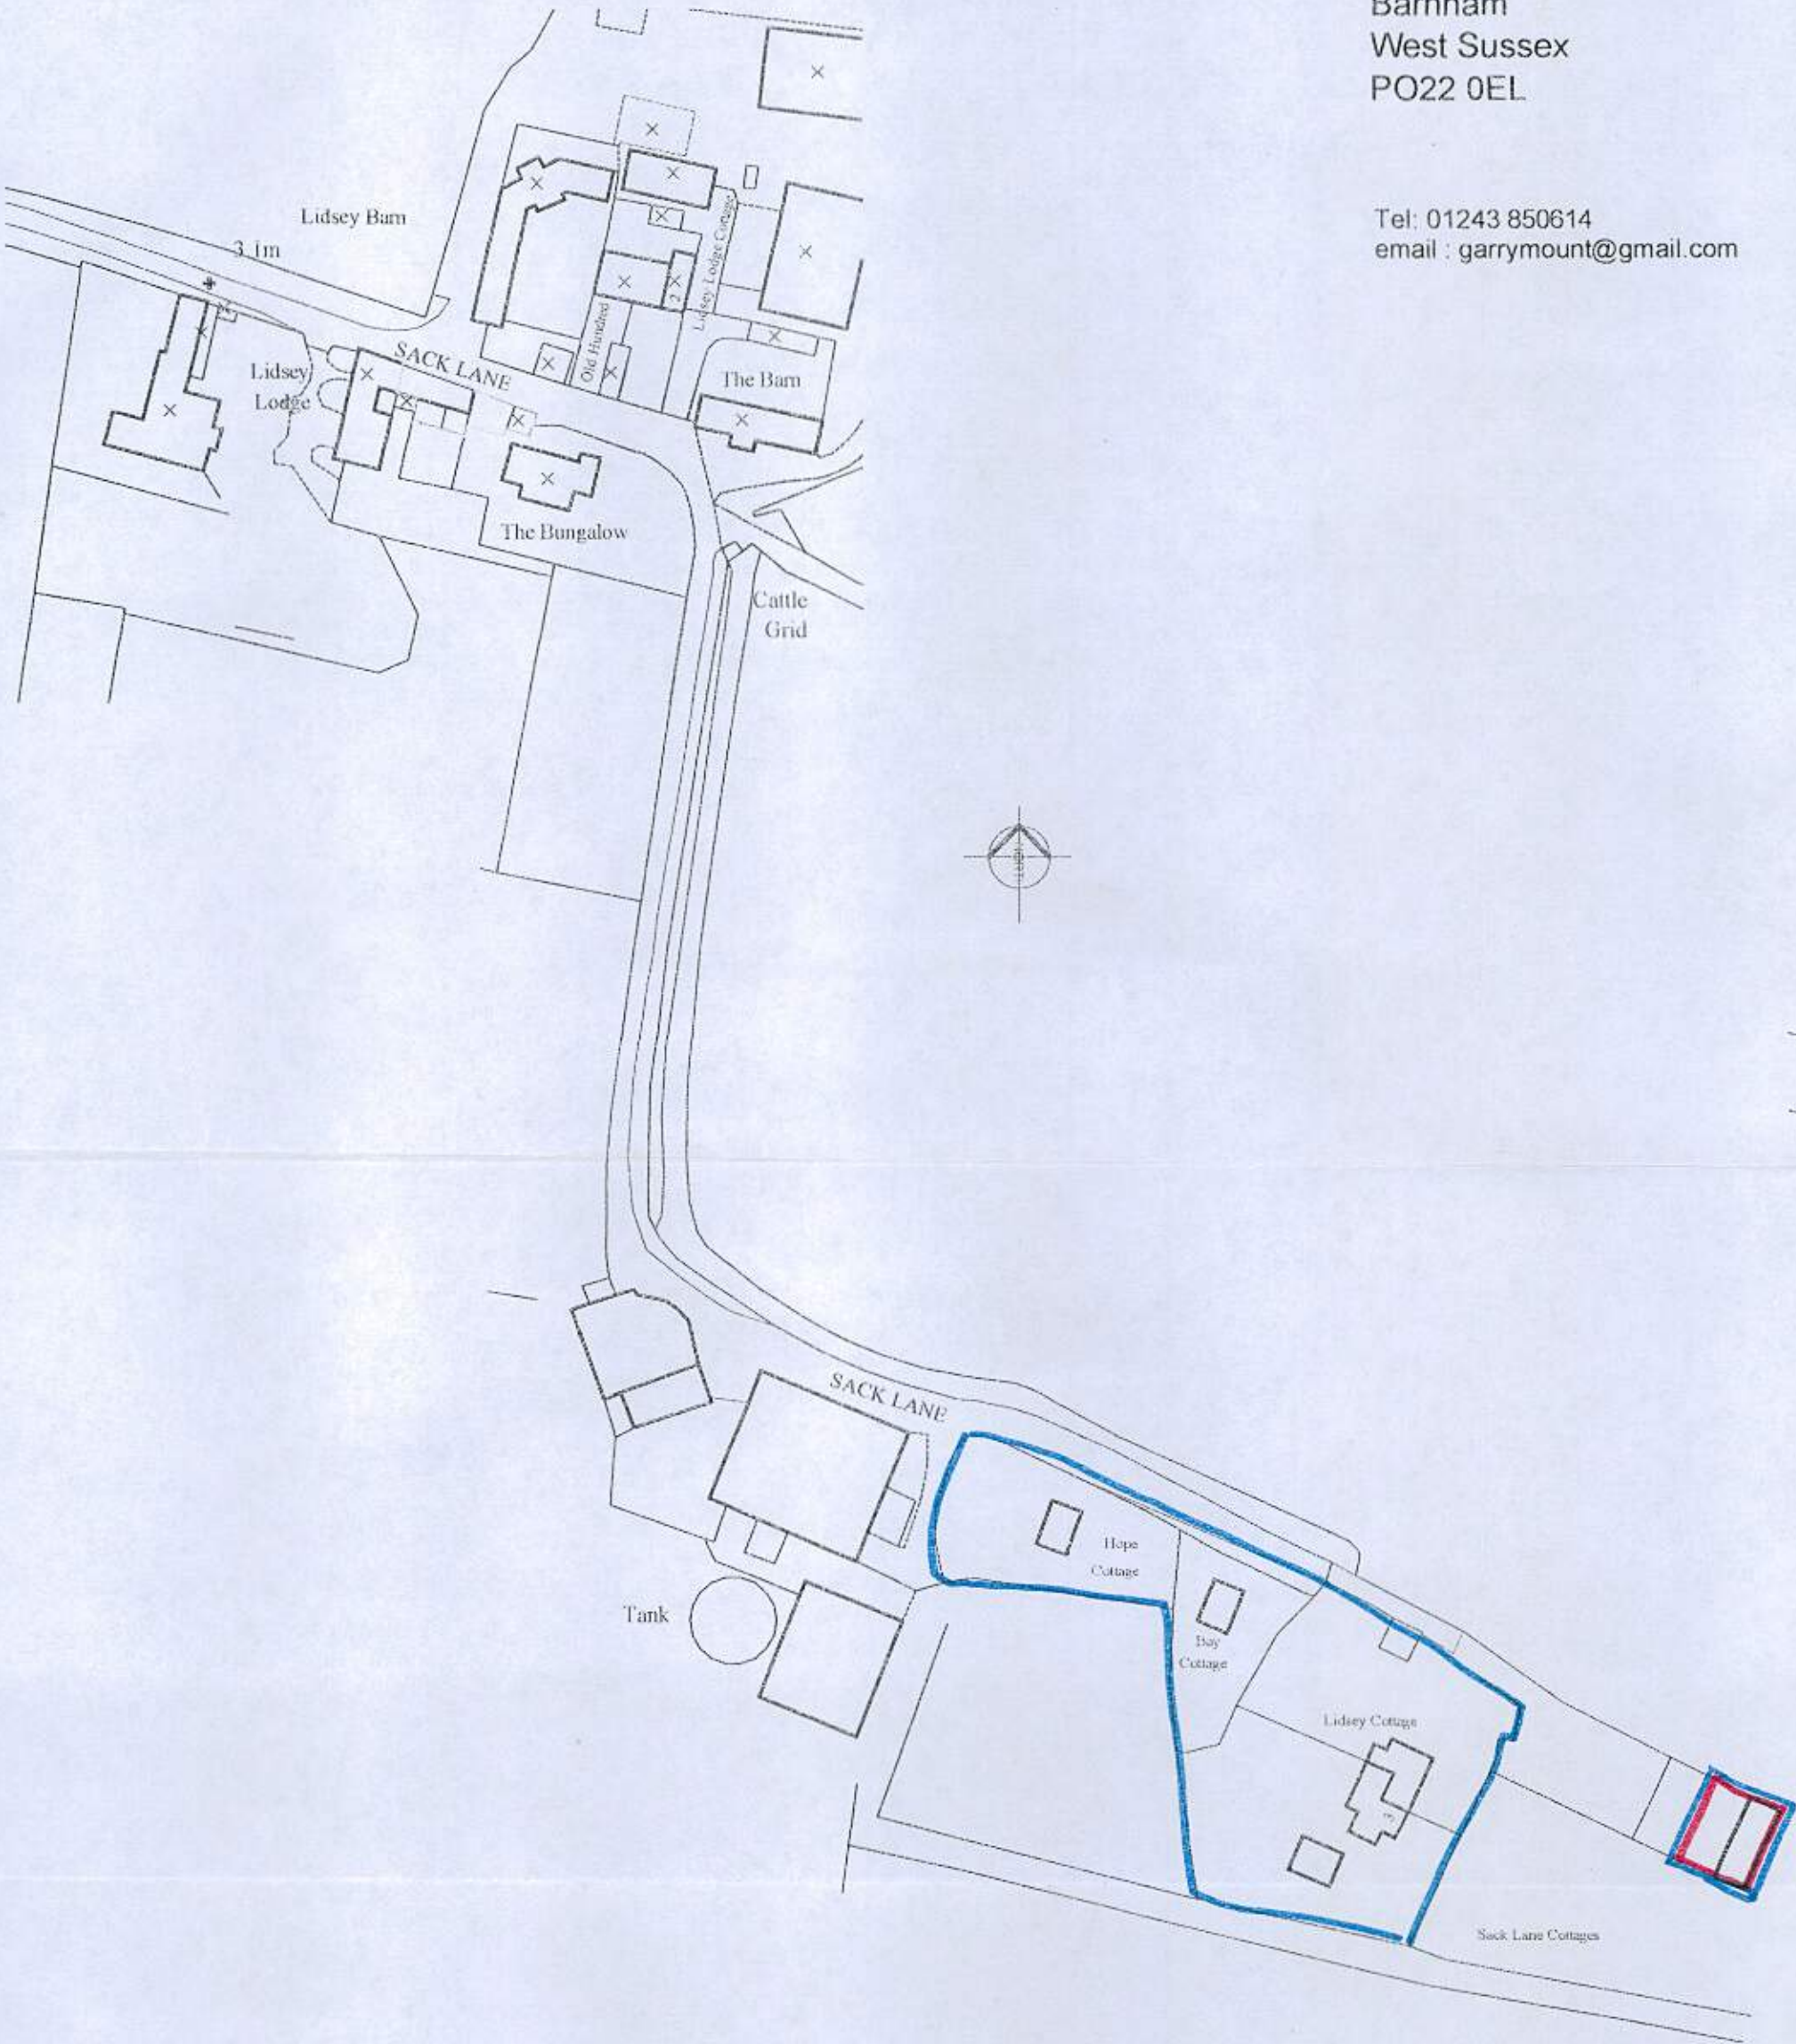

Ordnance Survey (c) Crown Copyright 2012. All rights reserved. Licence number 100020449

Location Plan

scale 1/ 1250xp

PROJECT			Conversion of existing building at Sack Lane, Lidsey		
SUBJECT			Block Plan and Location Plan		
SCALE	DATE	DRAWING No			
DRAWN	CHECKED	2014 / 04 / 03			