


16 Church Road, Aldingbourne - 3034.19.CC

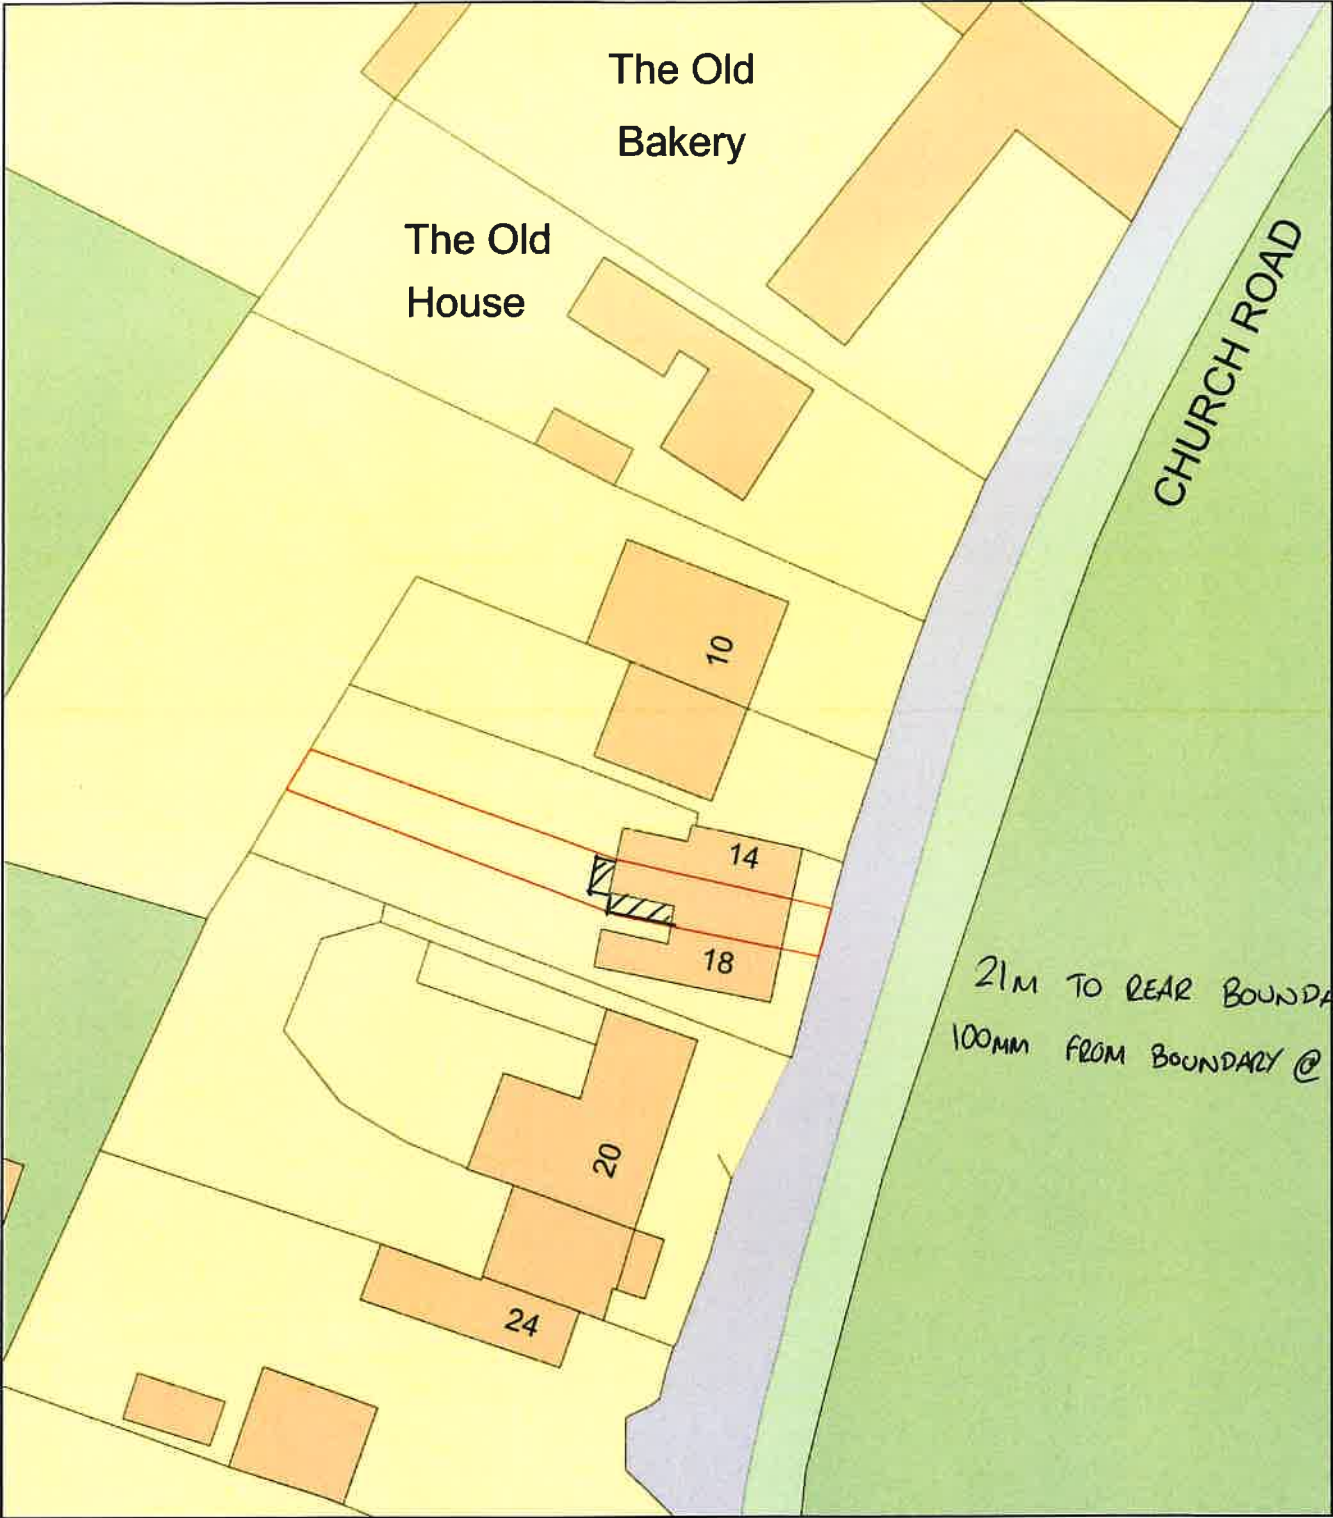

Plan Produced for: Mrs Natalie O'Connor
Date Produced: 21 Mar 2019
Plan Number/Project ID: TQRQM19080155403534
Scale: 1:500 @ A4