


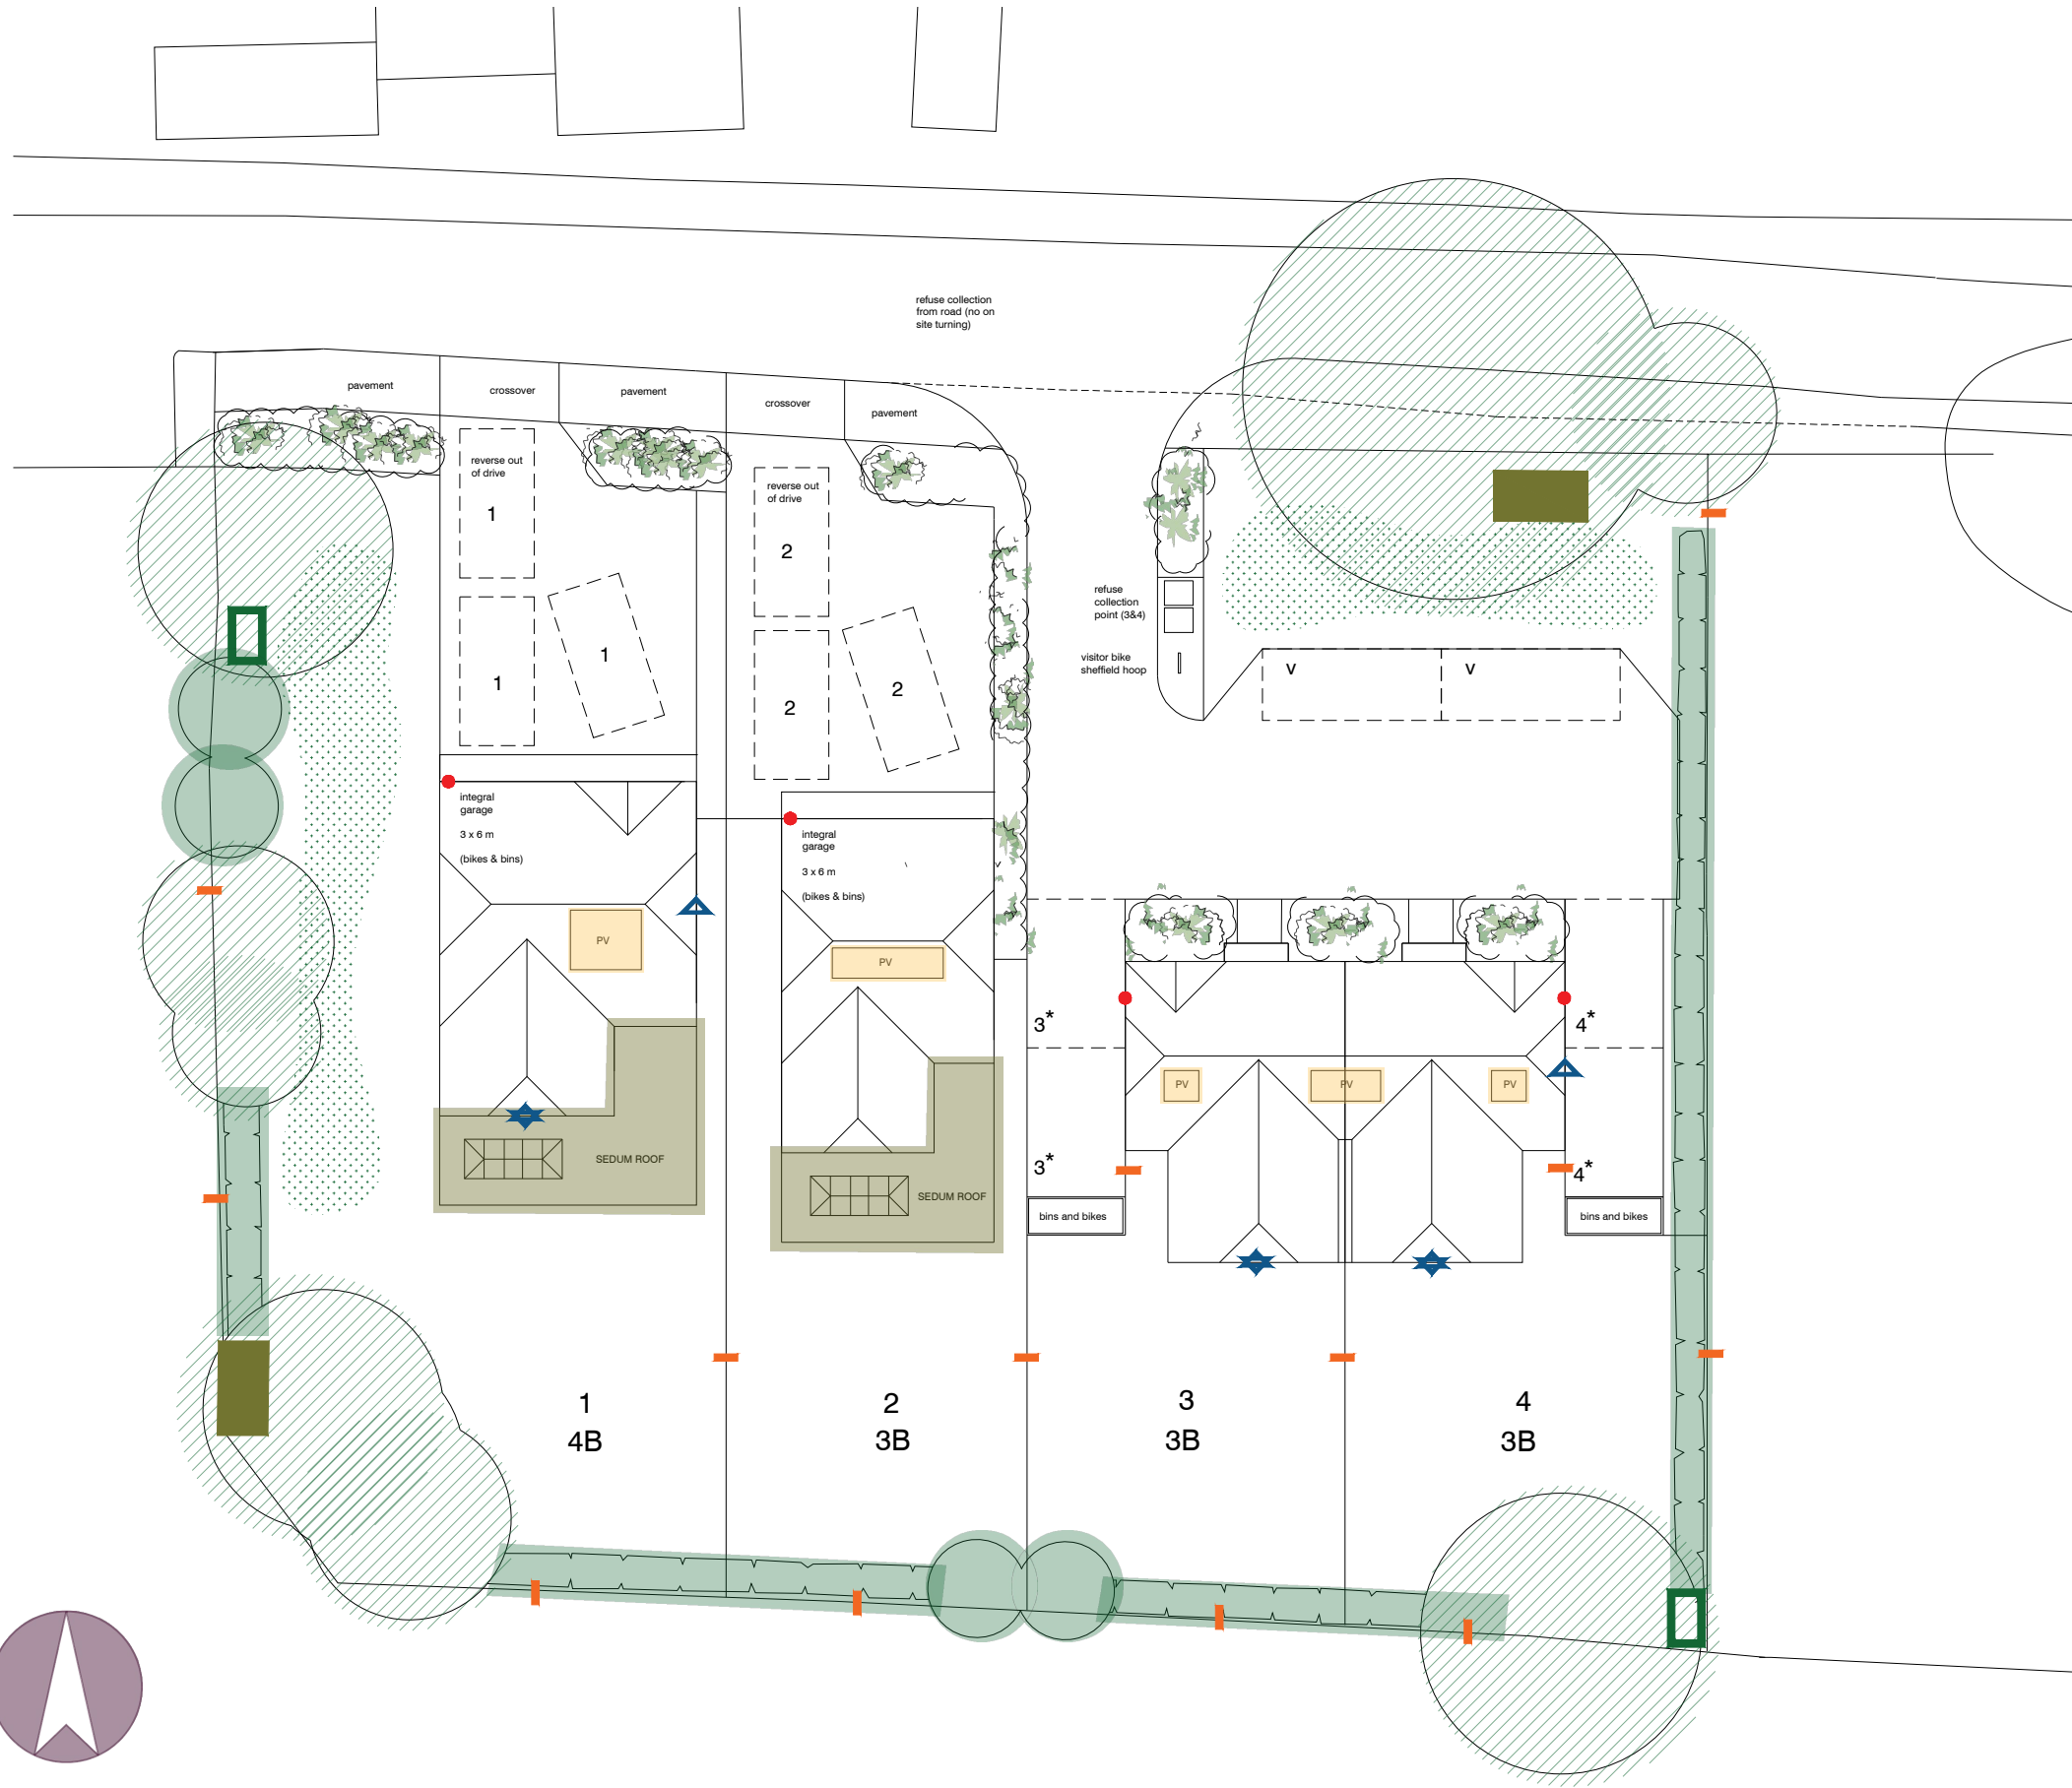

▲ DOUBLE ENTRANCE HOUSE MARTIN NEST

★ IBSTOCK BAT BOX 'C' BUILT INTO BRICKWORK

■ COMPOST AND LOG PILES

□ HOGITAT HEDGEHOG HOUSE

ORNAMENTAL PLANTING BED - PLANTS TO BE CHOSEN THAT ENCOURAGE BEES AND BUTTERFLIES AND THAT HAVE GOOD DROUGHT RESISTANCE

— GAPS WITHIN BOUNDARY FENCING TO ALLOW FREE MOVEMENT OF SMALL MAMMALS

■ PV PANELS

■ SEDUM ROOFS

● EV CHARGING POINT

■ NATIVE SPECIES HEDGING

■ WILDFLOWER MEADOW PLANTING

● NEW NATIVE NUT AND FRUIT PRODUCING POLLINATING SPECIES TREES

■ EXISTING TREES RETAINED (REFER TO LIZARD LANDSCAPE TREE PACK)

