


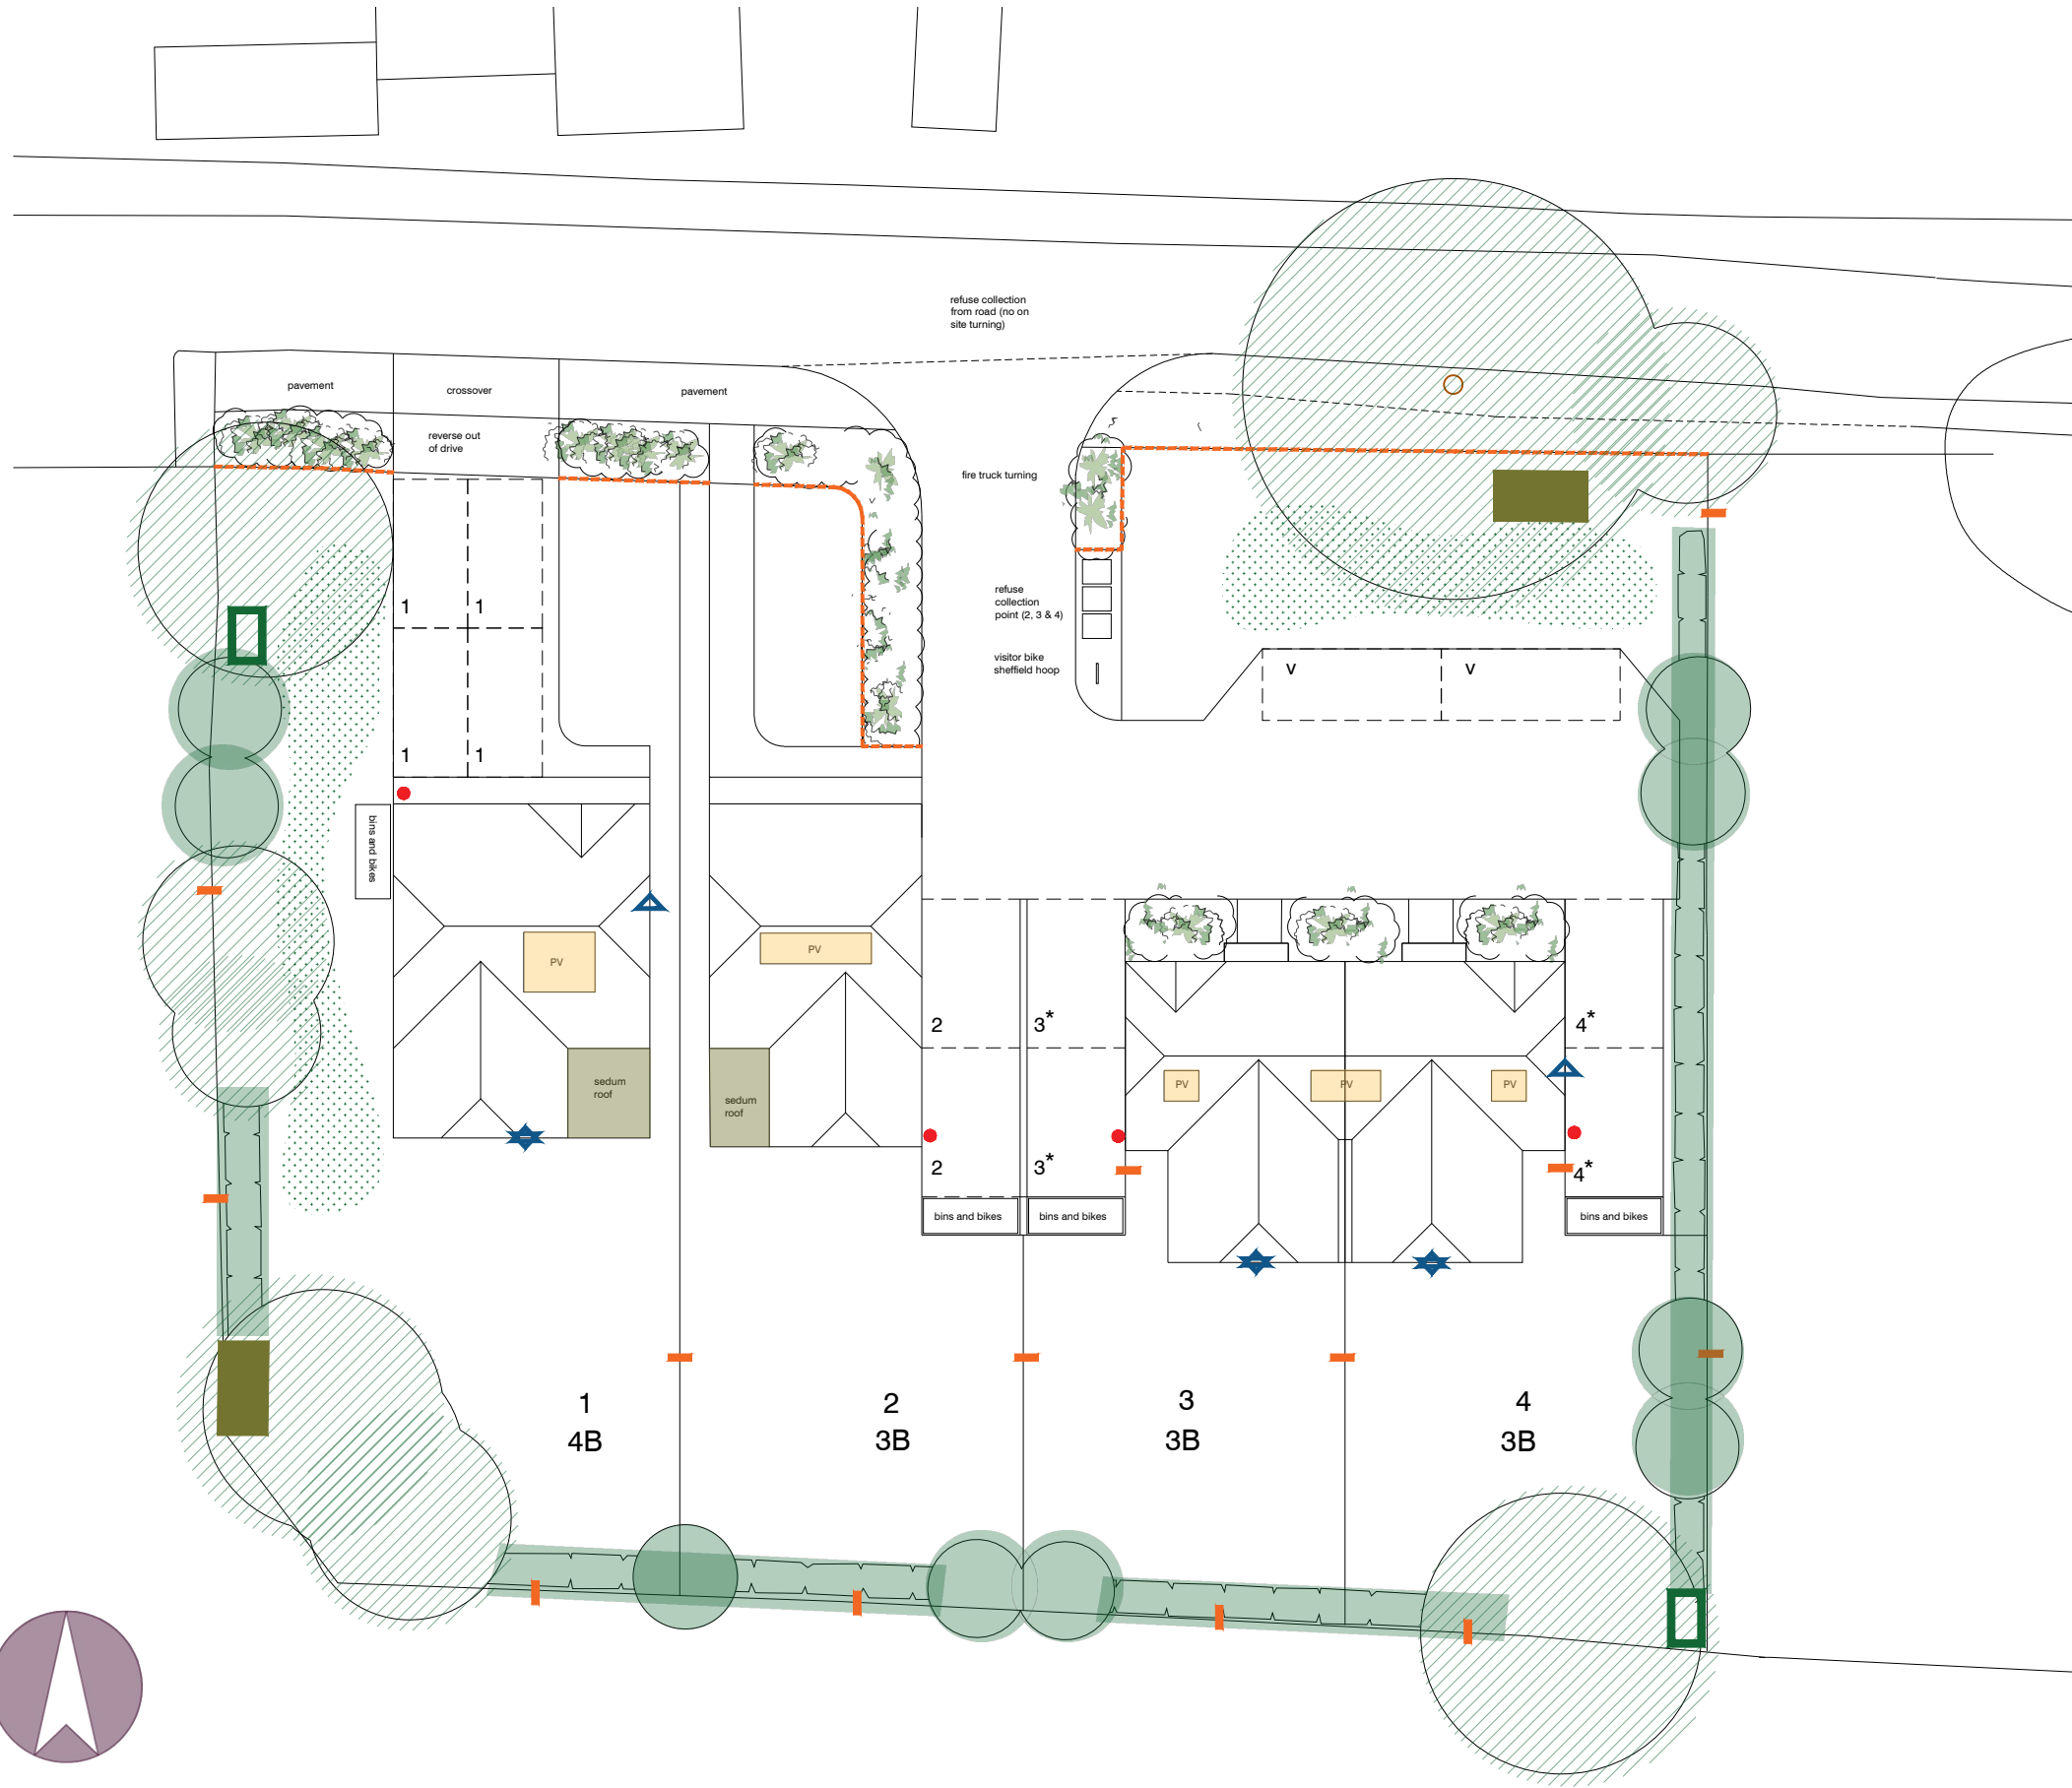

DOUBLE ENTRANCE HOUSE MARTIN NEST

IBSTOCK BAT BOX 'C' BUILT INTO BRICKWORK

COMPOST AND LOG PILES

HOGITAT HEDGEHOG HOUSE

ORNAMENTAL PLANTING BED - PLANTS TO BE CHOSEN THAT ENCOURAGE BEES AND BUTTERFLIES AND THAT HAVE GOOD DROUGHT RESISTANCE

GAPS WITHIN BOUNDARY FENCING TO ALLOW FREE MOVEMENT OF SMALL MAMMALS

PV PANELS

SEDUM ROOFS

EV CHARGING POINT

NATIVE SPECIES HEDGING

WILDFLOWER MEADOW PLANTING

NEW NATIVE NUT AND FRUIT PRODUCING POLLINATING SPECIES TREES

EXISTING TREES RETAINED (REFER TO LIZARD LANDSCAPE TREE PACK)



SUSTAINABILITY & BIODIVERSITY ENHANCEMENT PLAN
SCALE 1:250 @ a3

0m 10m 20m

REV 02
REV 01