
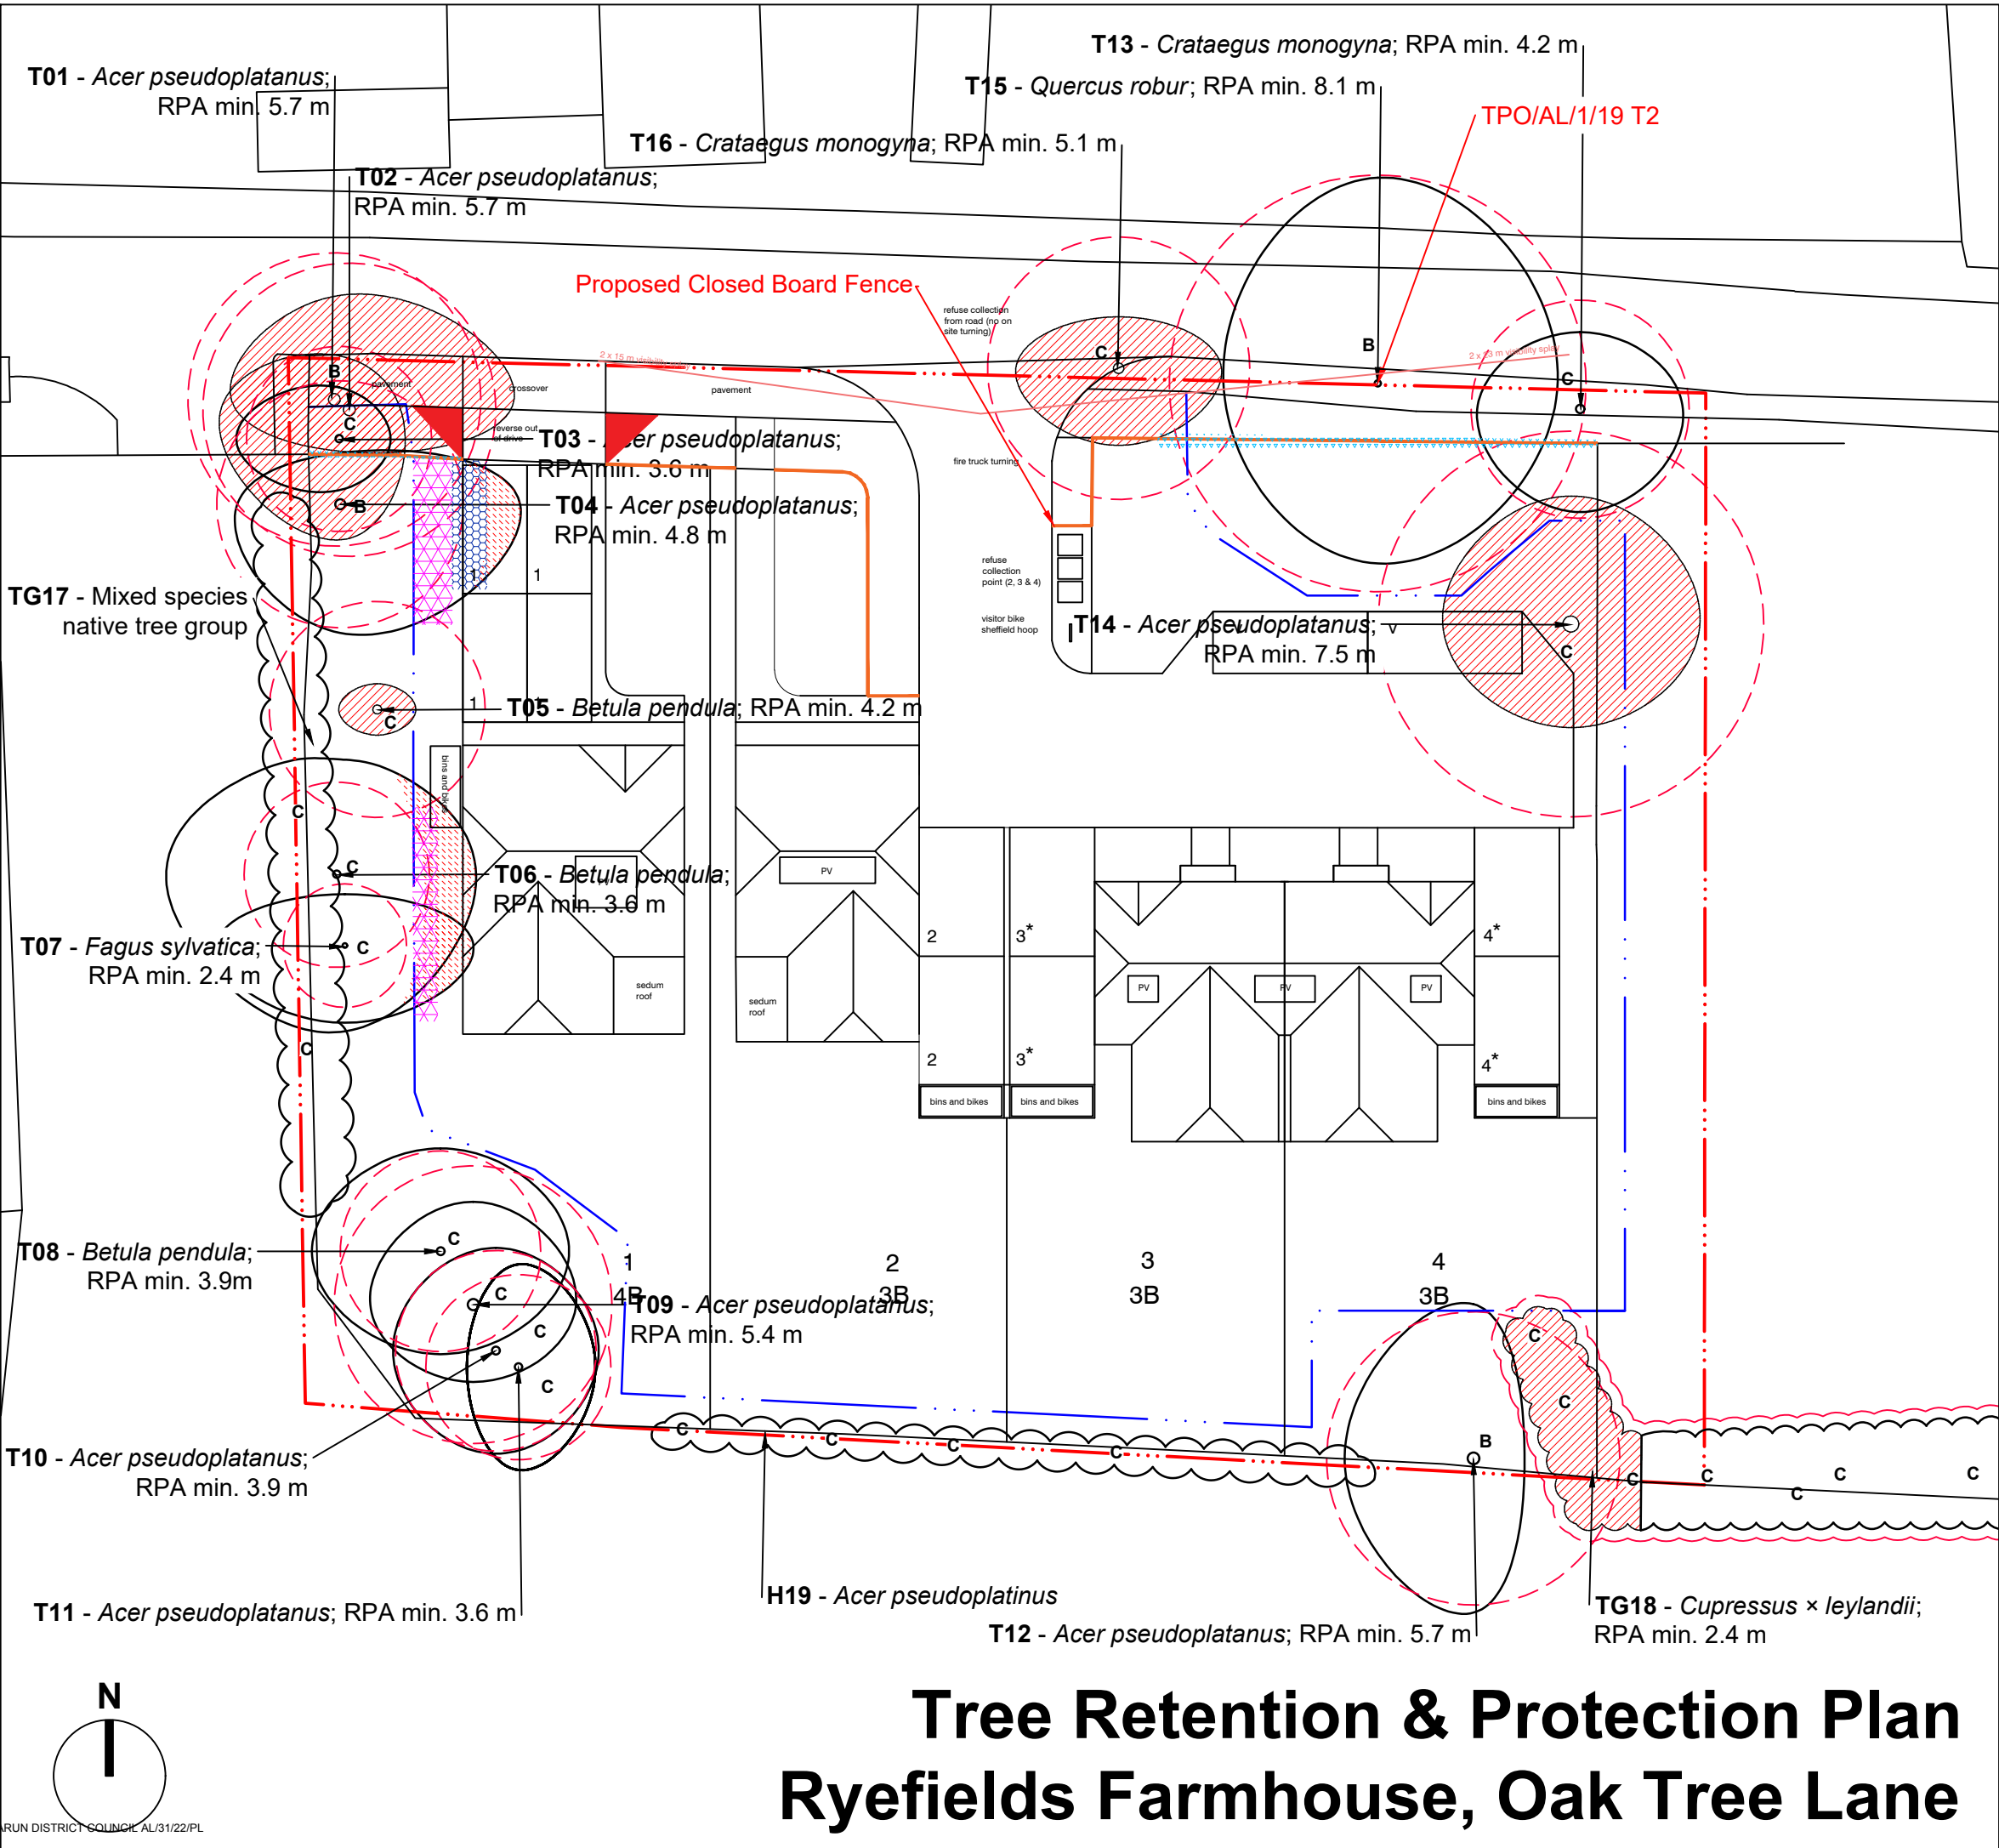
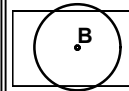


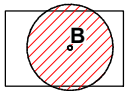

Legend

**Trees to be Retained**


**Existing Trees to be Removed**

**Proposed Tree Surgery Works**

Existing trees to have crown reduced prior to protection measures being implemented. Tree Surgery operations to be in accordance with BS 3998:2010 - 'Tree Works - Recommendations'.

**Tree Protection Zone - 'No Dig' Construction**


A 'No Dig' Construction shall allow for construction to be implemented without intrusion or change of existing ground levels, in accordance with BS 5837:2012 - 'Trees in Relation to Design, Demolition and Construction'.

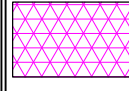**Ground Protection Zone - Operation Zone During Construction**

An Operation Zone to enable construction work within the Root Protection Area is to be secured beneath the canopy of the existing trees with a ground protection layer, fit for the expected level of traffic, above a compression resistant layer for the duration of the construction period in accordance with BS 5837:2012 - 'Trees in Relation to Design, Demolition and Construction - Recommendations'.


**Tree Protection Barrier**

All Tree Protection and Tree Protection Barriers to be in accordance with BS 5837:2012 - 'Trees in Relation to Design, Demolition and Construction - Recommendations'. Tree Protective Barrier to be 2.0 metres height 'Heras' Welded Wire Mesh Fencing secured to a scaffolding framework, set into the existing ground, and positioned to the outside edge of the existing Tree Root Protection Area, or as specified.

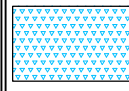**Tree Protection Zone - Manual Excavation / Demolition**

Limited Manual Excavation / Demolition Zone shall be implemented, in accordance with BS 5837:2012 - 'Trees in Relation to Design, Demolition and Construction'. The excavation of the ground to insert the closed board fencing pillars shall be undertaken with due care with hand held tools under Arboricultural Supervision only.

PLANNING ISSUE			
Rev	Description	Date	Initials
04	Planning Issue	26.08.22	JH
03	Planning Issue	19.08.22	JH
02	Planning Issue	23.02.22	JH
01	Planning Issue	24.09.21	JH
00	Planning Issue	04.06.21	JH

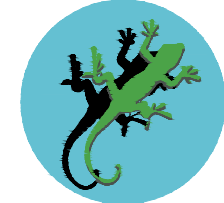

LIZARD

Landscape Design and Ecology

The Old Bank, 34 South Street, Tarring, Worthing, West Sussex, BN14 7LH
T. 01903 216033 E. lizardlandscape@btconnect.com W. lizardlandscapeecology.com

Client
Domusea Developments

Project Title and Location
Ryefields Farmhouse
Oak Tree Lane

Drawing Title
Tree Retention & Protection Plan

Scale 1:250@A3	Drawn JH	Approved JJ	Date 26.08.22
-------------------	-------------	----------------	------------------

Drawing No LLD2289-ARB-DWG-002	Revision 04
-----------------------------------	----------------