


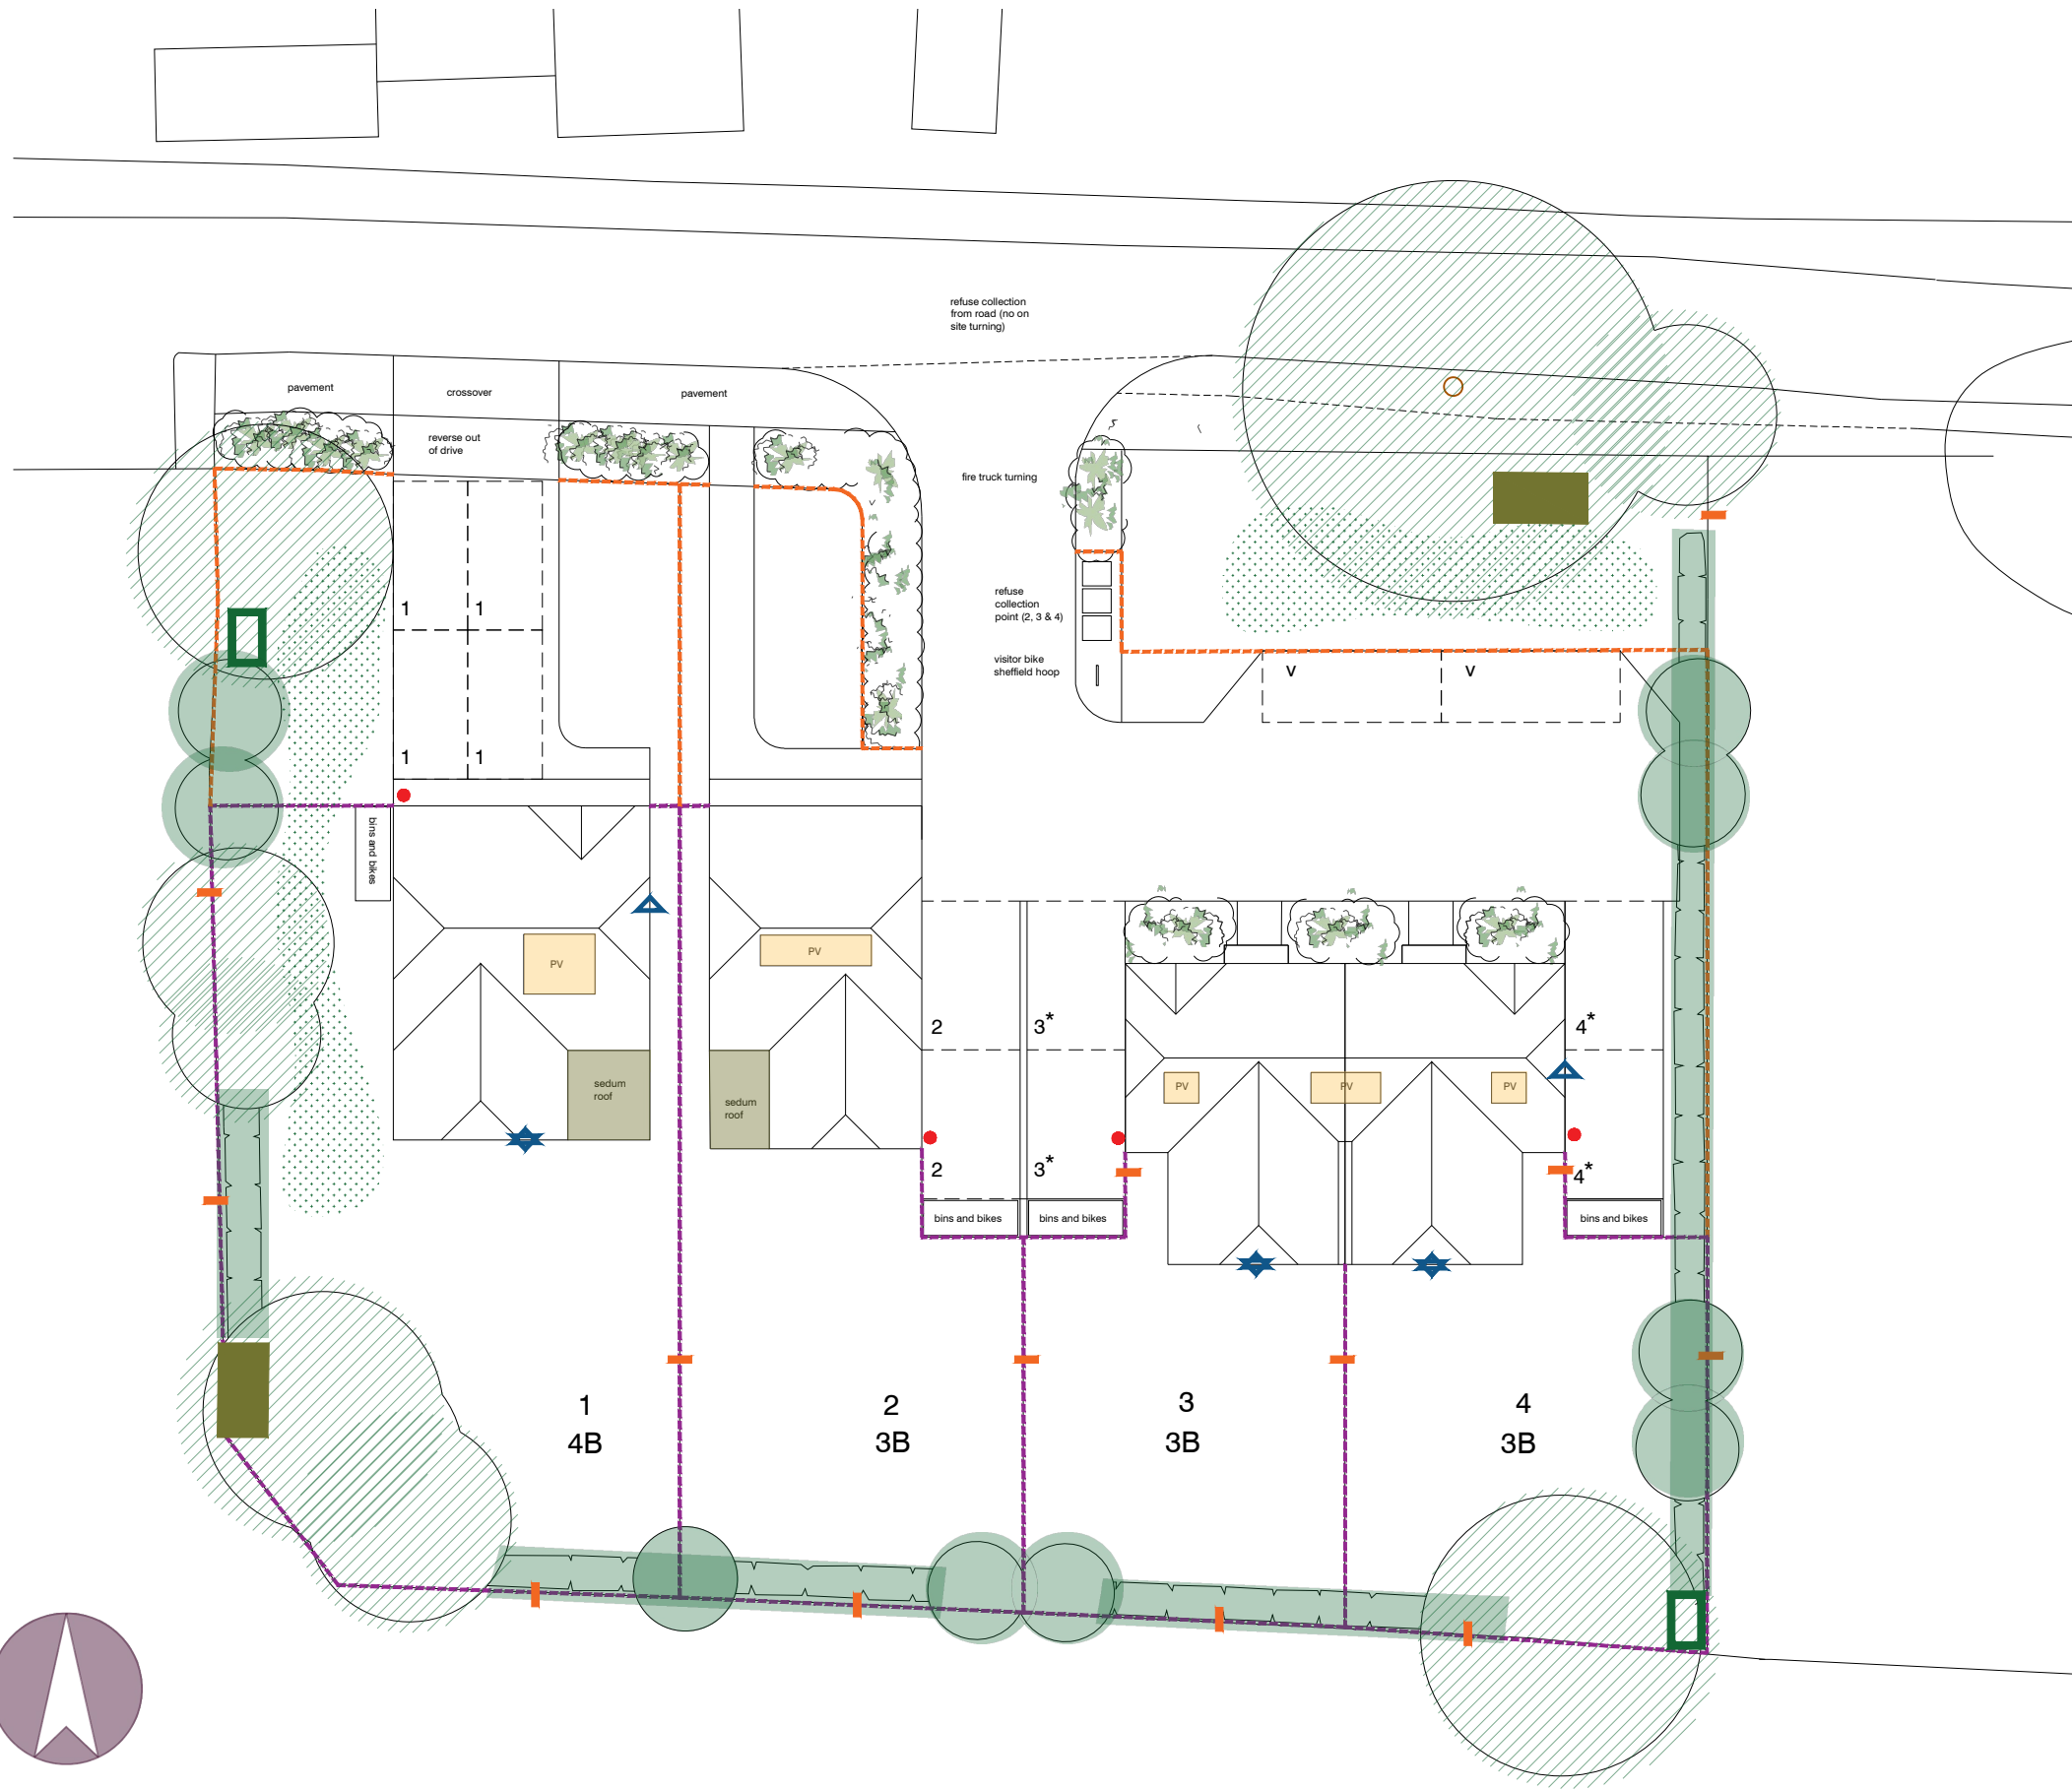

- DOUBLE ENTRANCE HOUSE MARTIN NEST
- IBSTOCK BAT BOX `C` BUILT INTO BRICKWORK
- COMPOST AND LOG PILES
- HOGITAT HEDGEHOG HOUSE
- ORNAMENTAL PLANTING BED - PLANTS TO BE CHOSEN THAT ENCOURAGE BEES AND BUTTERFLIES AND THAT HAVE GOOD DROUGHT RESISTANCE
- GAPS WITHIN BOUNDARY FENCING TO ALLOW FREE MOVEMENT OF SMALL MAMMALS
- PV PANELS
- SEDUM ROOFS
- EV CHARGING POINT
- NATIVE SPECIES HEDGING
- WILDFLOWER MEADOW PLANTING
- NEW NATIVE NUT AND FRUIT PRODUCING POLLINATING SPECIES TREES
- EXISTING TREES RETAINED (REFER TO LIZARD LANDSCAPE TREE PACK)
- POST AND RAIL FENCE
- CLOSE BOARDED FENCE

