


Fontwell and Southbourne Physiotherapy and Hydrotherapy Clinic, Fontwell Avenue, Eastergate, West Sussex. PO20 3RU


Prepared by RDV a Design for Mr John Charman and Mr John McPike

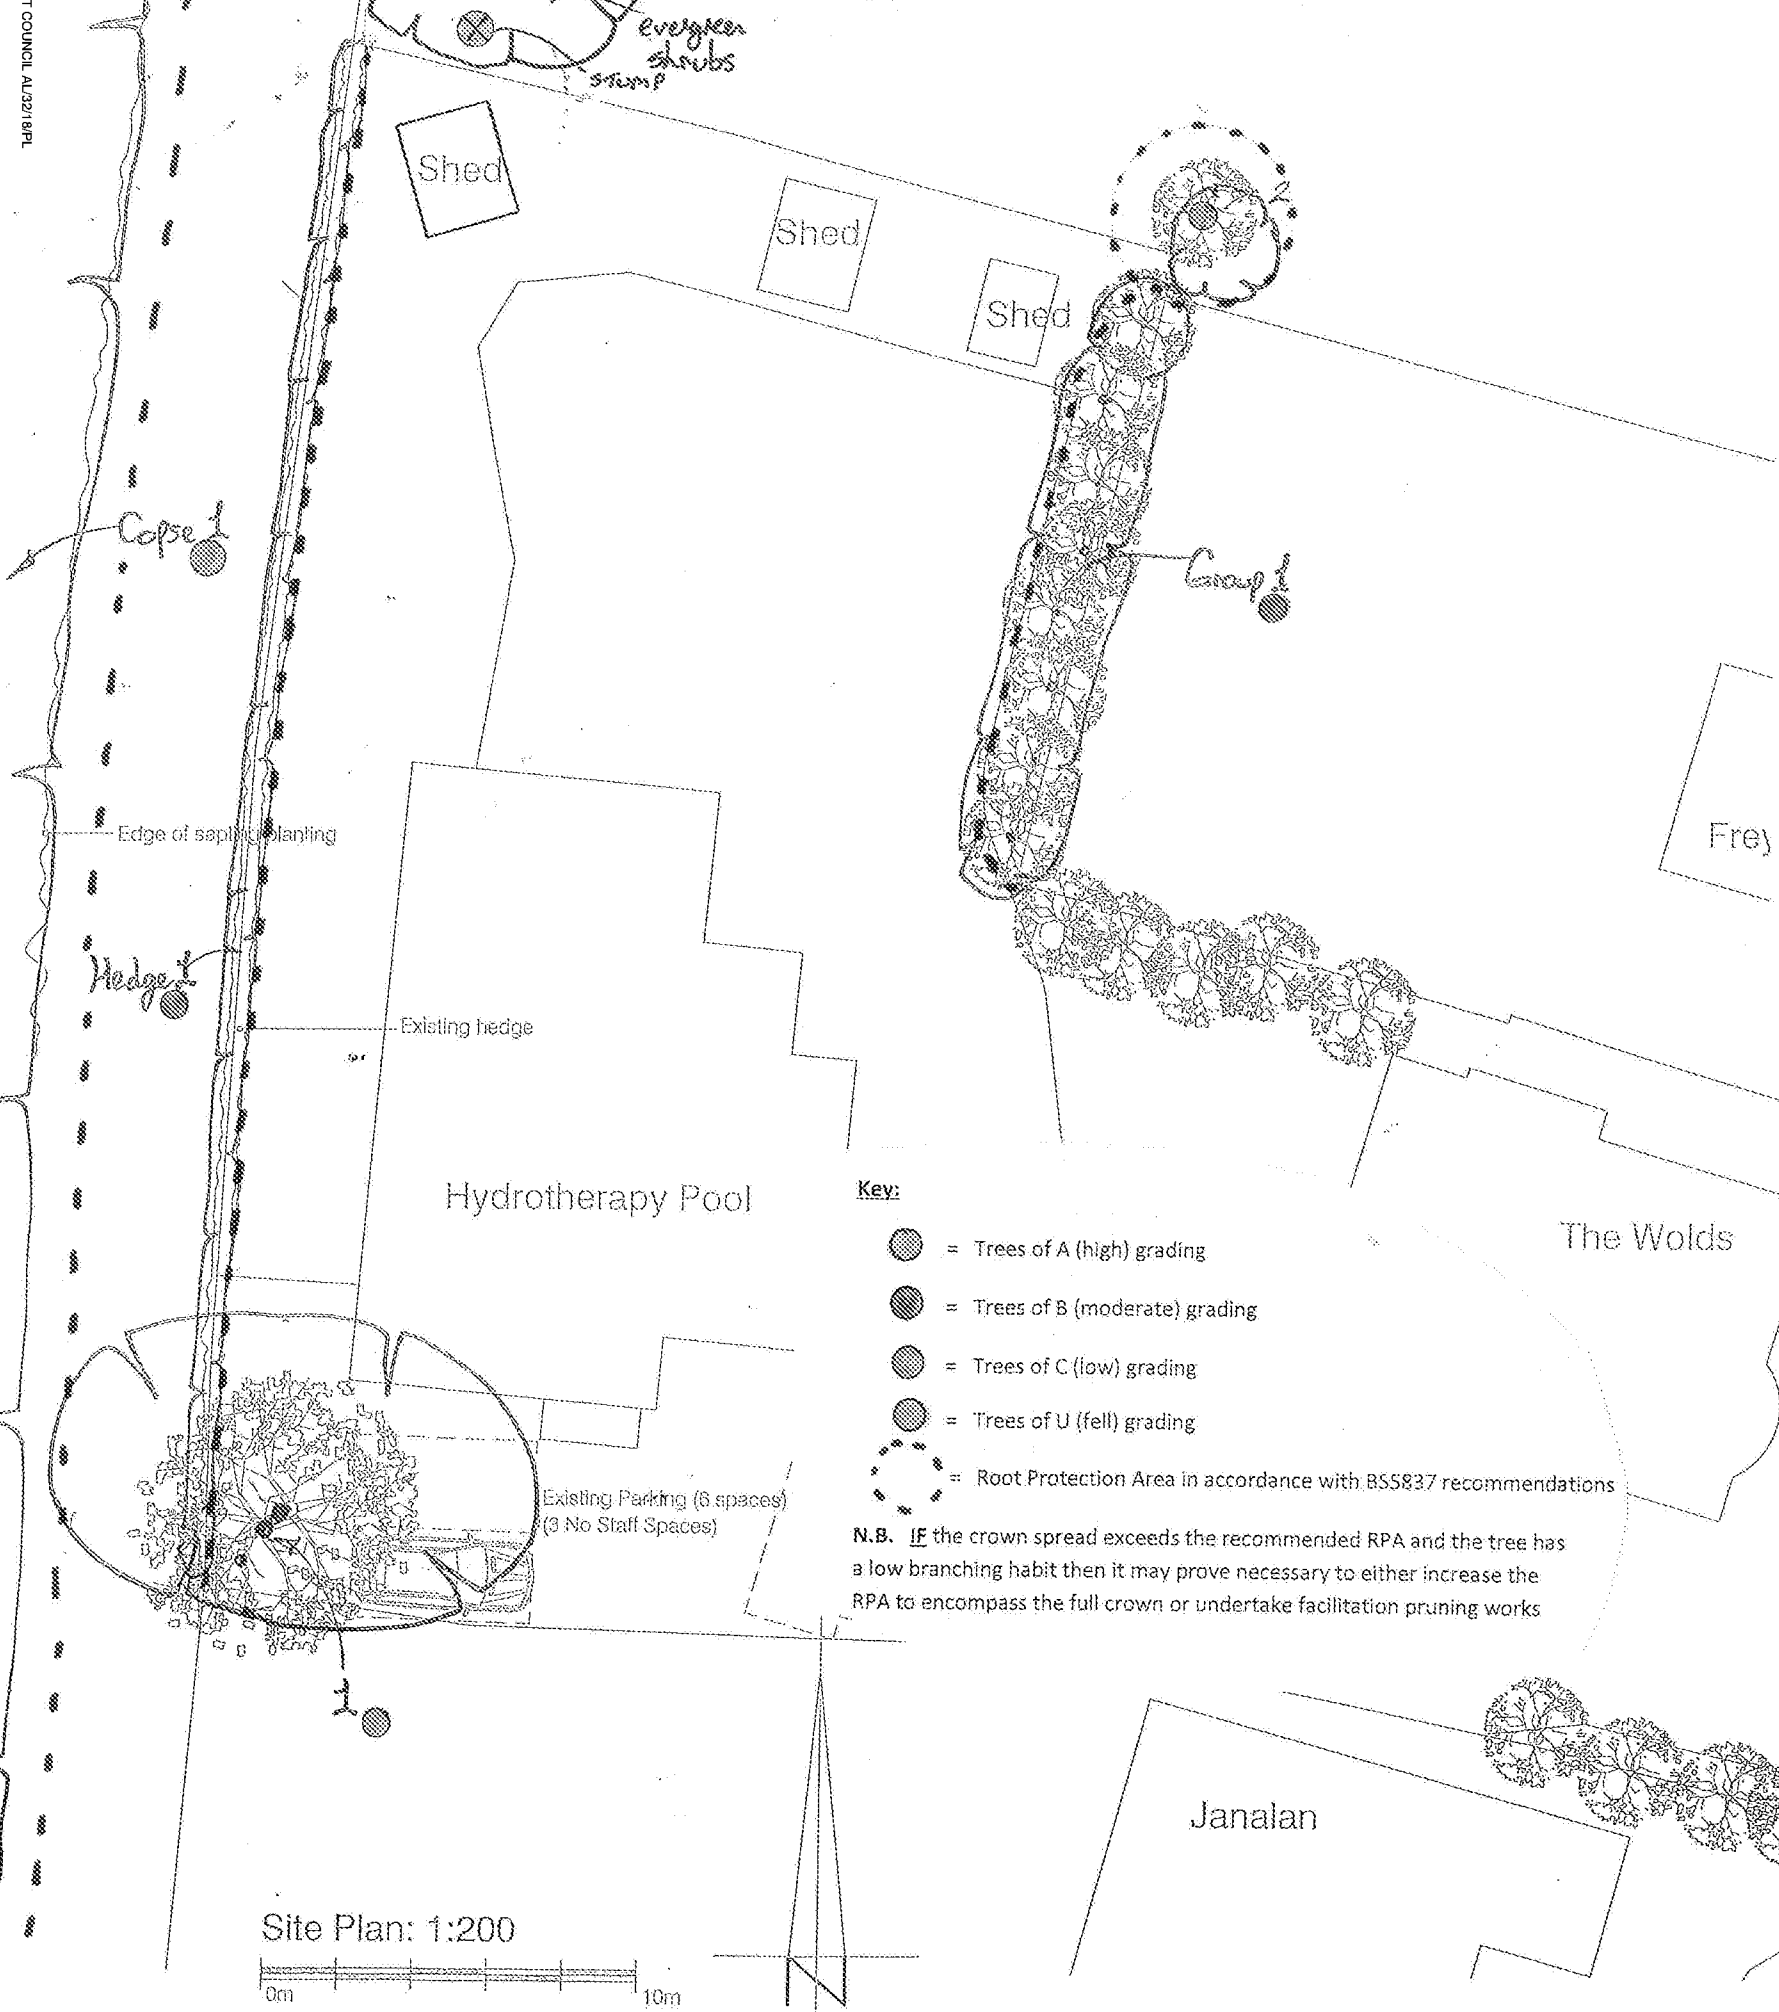

- Key:**
- = Trees of A (high) grading
 - = Trees of B (moderate) grading
 - = Trees of C (low) grading
 - = Trees of U (fell) grading
 - = Root Protection Area in accordance with BS5837 recommendations

N.B. IF the crown spread exceeds the recommended RPA and the tree has a low branching habit then it may prove necessary to either increase the RPA to encompass the full crown or undertake facilitation pruning works

project	The Wolds Fontwell Avenue Fontwell
client	Mr John Charman
title	Tree Constraints Plan
dwg	BJH 01/02
scale	1:200 @ A3
date	February 2018
job	0981
drawn by	bjh
3 Foxcombe Cottages - South Harting - West Sussex - GU31 5PL 01730 825297 07875 520881 bernieharverson@gmail.com	

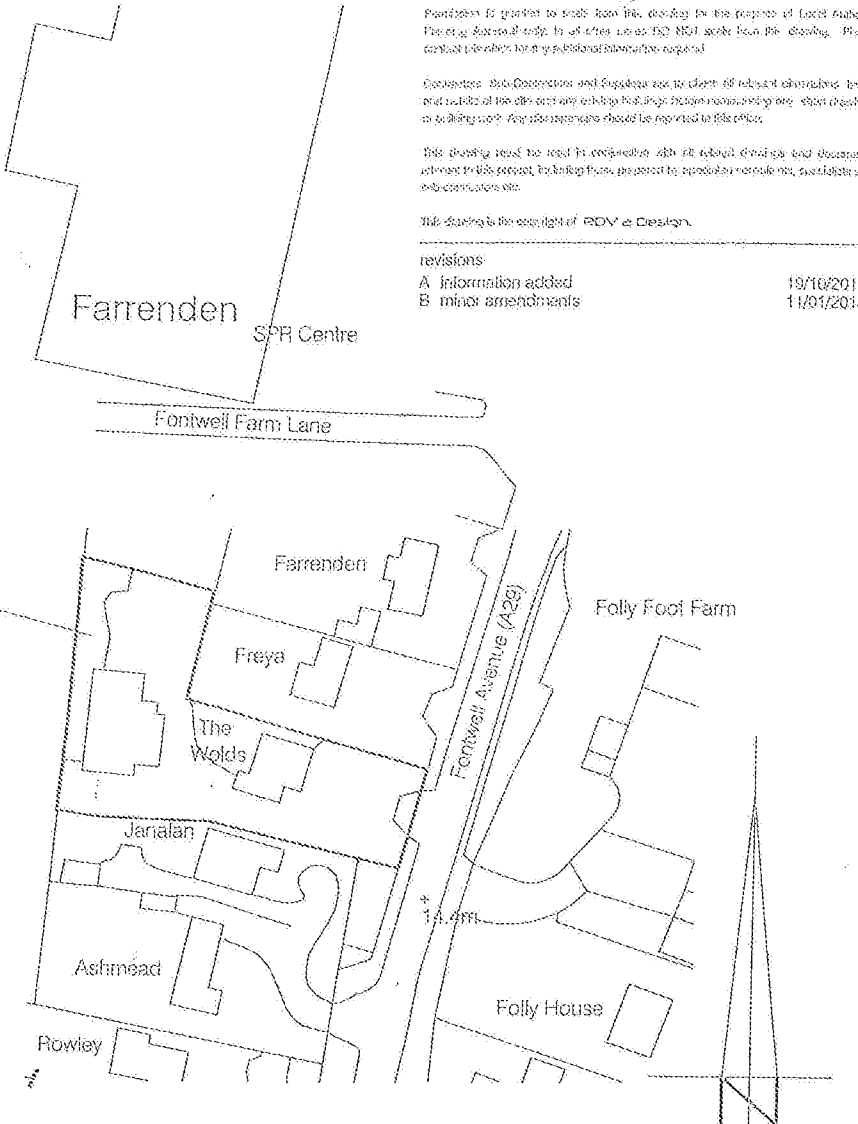

Ordnance Survey (c) Crown Copyright 2016.
All rights reserved. Licence number 100022432

notes

Particulars of ground to which this plan, drawing or map is made, showing the position of Local Authority Property, National Grid, in all cases to be as shown on the drawing. Please contact the client for any additional information required.

Consent: This document and any plans to which it refers are intended to be used for the purpose of the drawing. It is not to be used for any other purpose without the written consent of the client. Any other use should be reported to the client.

This drawing is not to be used for any other purpose without the written consent of the client. It is not to be used for any other purpose without the written consent of the client. Any other use should be reported to the client.

This drawing is the copyright of RDV a Design.

revisions	
A information added	19/10/2017
B minor amendments	11/01/2018

RDV a Design
9 Oak End | Arundel | West Sussex
Tel: 01903 884013

project		
Fontwell Physiotherapy and Hydrotherapy, The Wolds, Fontwell Avenue, West Sussex		
drawing		
Site and Location Plans As Existing		
-		
scale	date	
1:200 1:1250 @ A3	July 2017	
job no	drawing no	rev
15047	00.01	B